OPTION 1

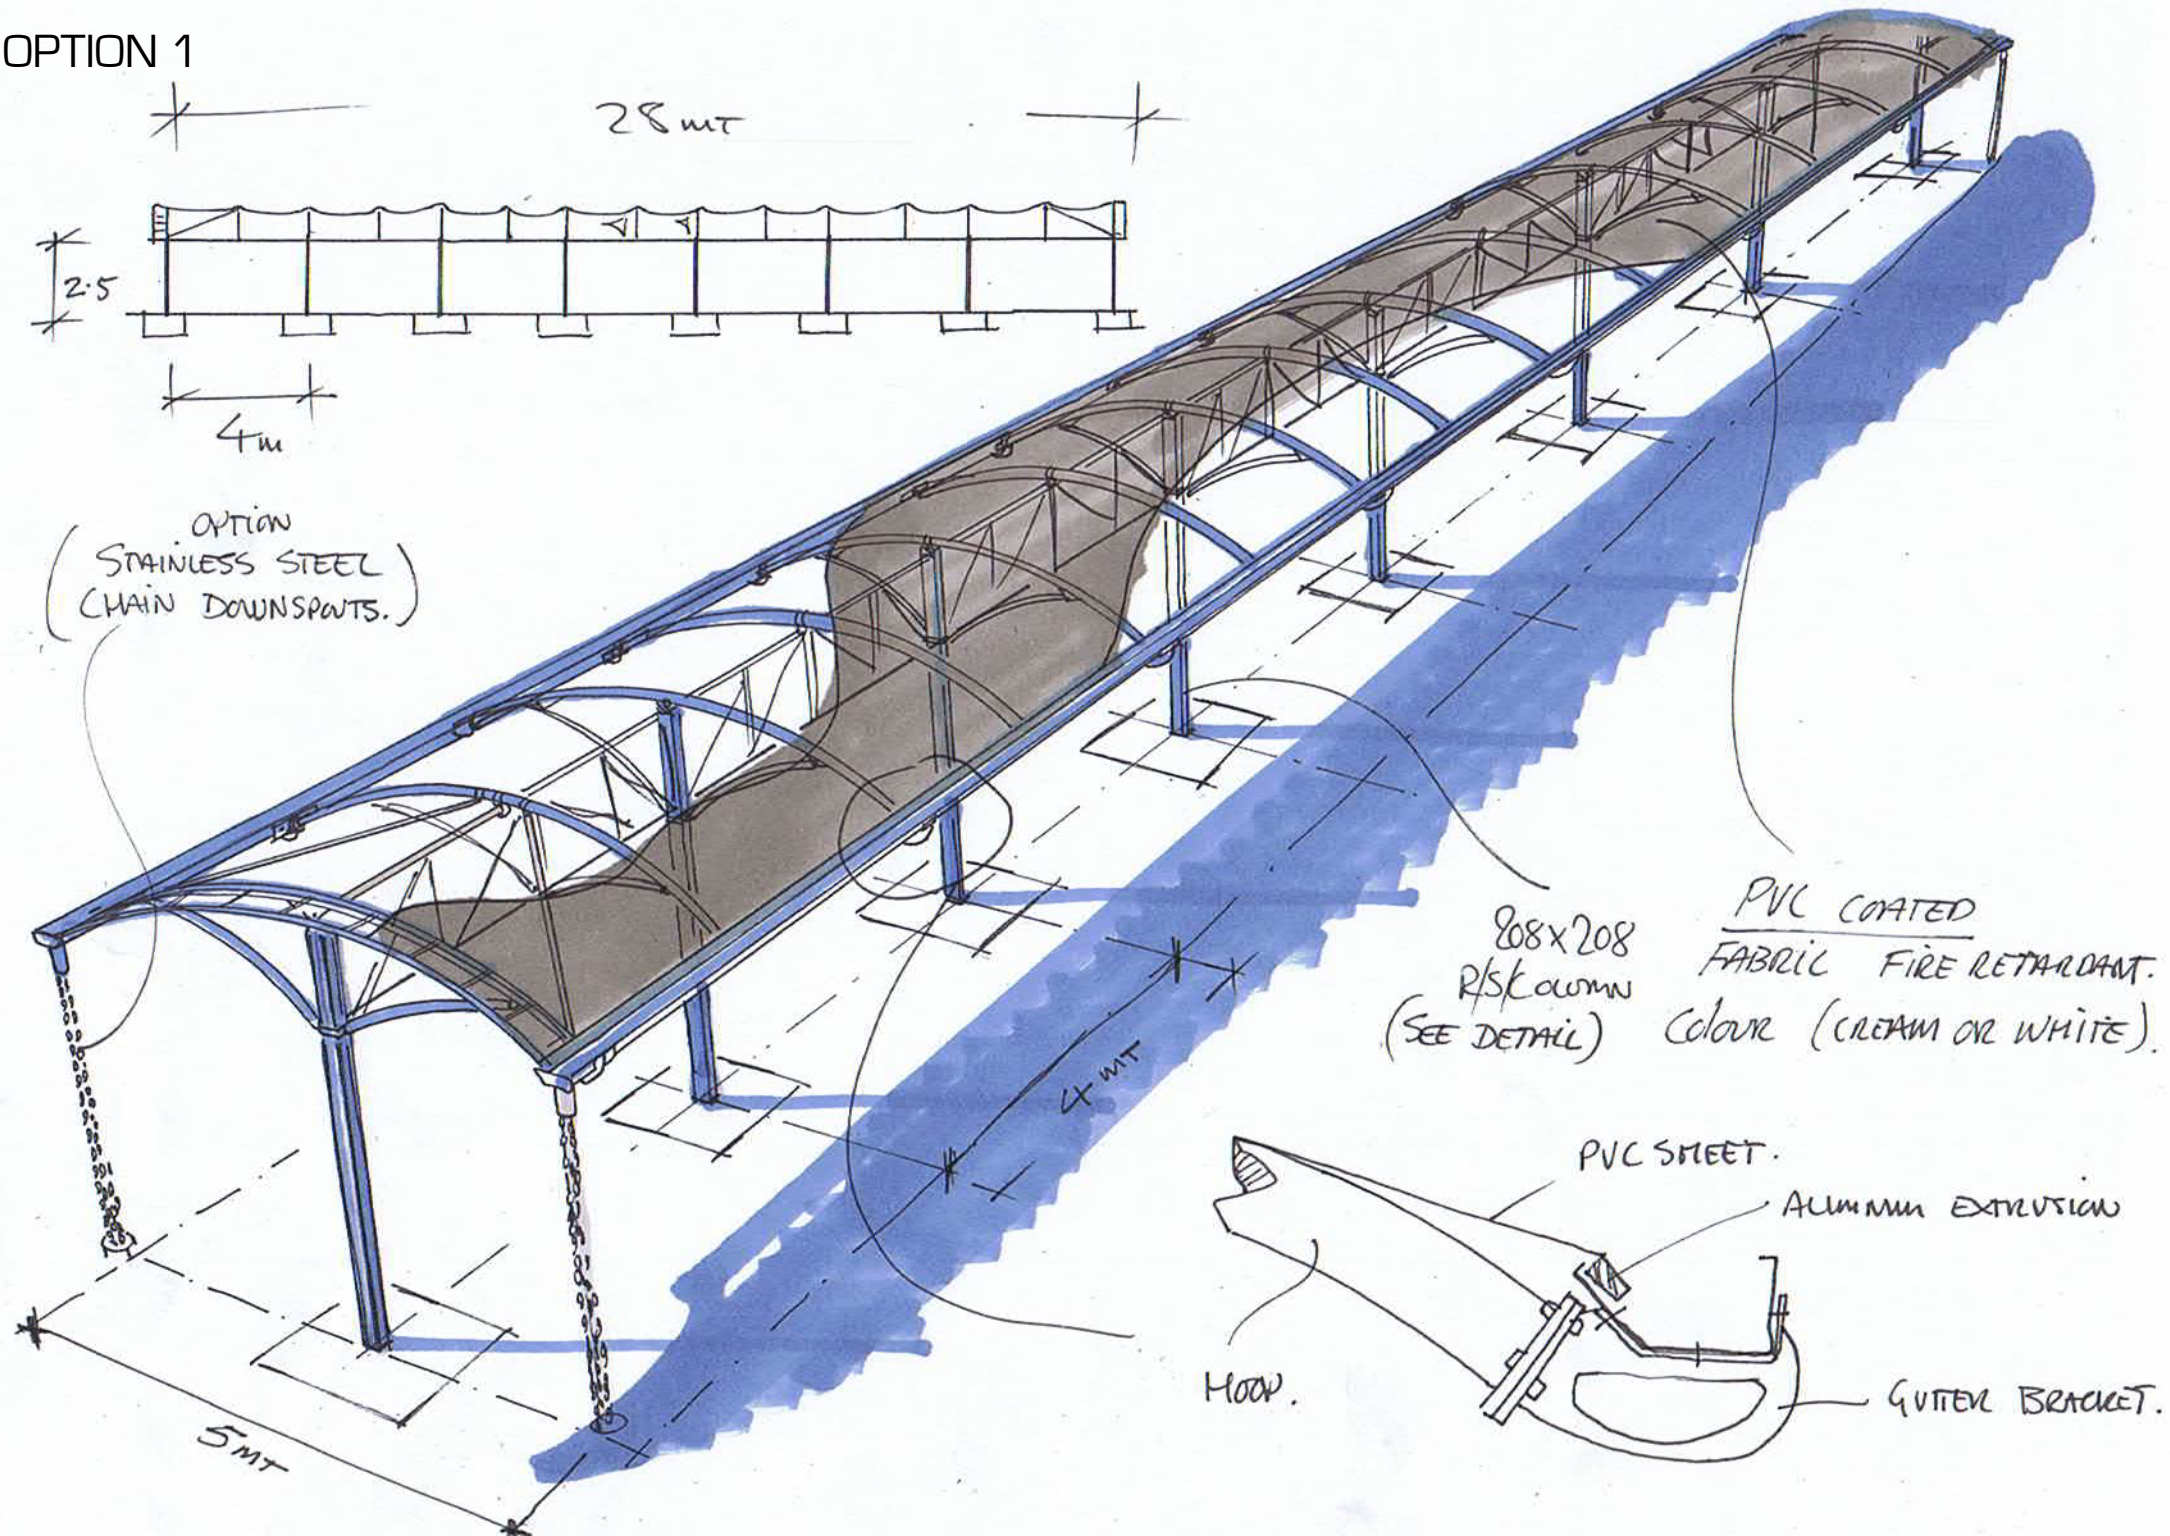
28 MT
2·5
4m
OPTION
STAINLESS STEEL
CHAIN DOWNSPOUTS.
208x208
R/S COLUMN
(SEE DETAIL)
PVC COATED
FABRIC FIRE RETARDANT.
COLOUR (CREAM OR WHITE).
4 MT
5MT
PVC SHEET.
ALUMINIUM EXTRUSION
HOOP.
GUTTER BRACKET.