

NOTES:


FOR PLANNING ONLY

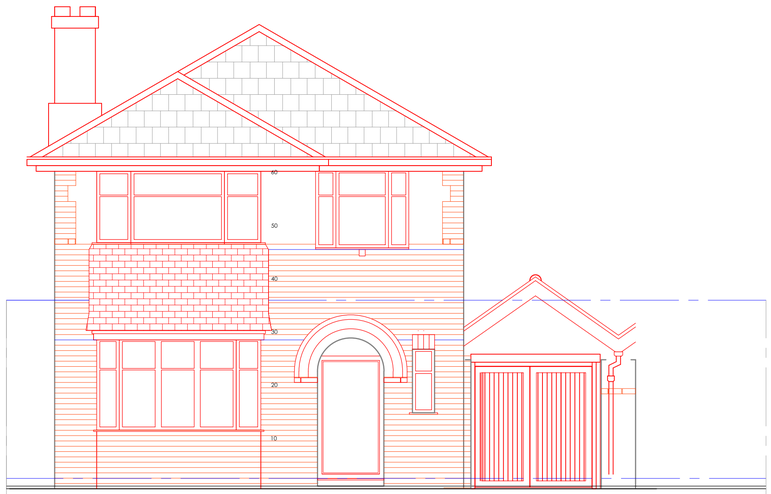


PROPOSED FRONT ELEVATION

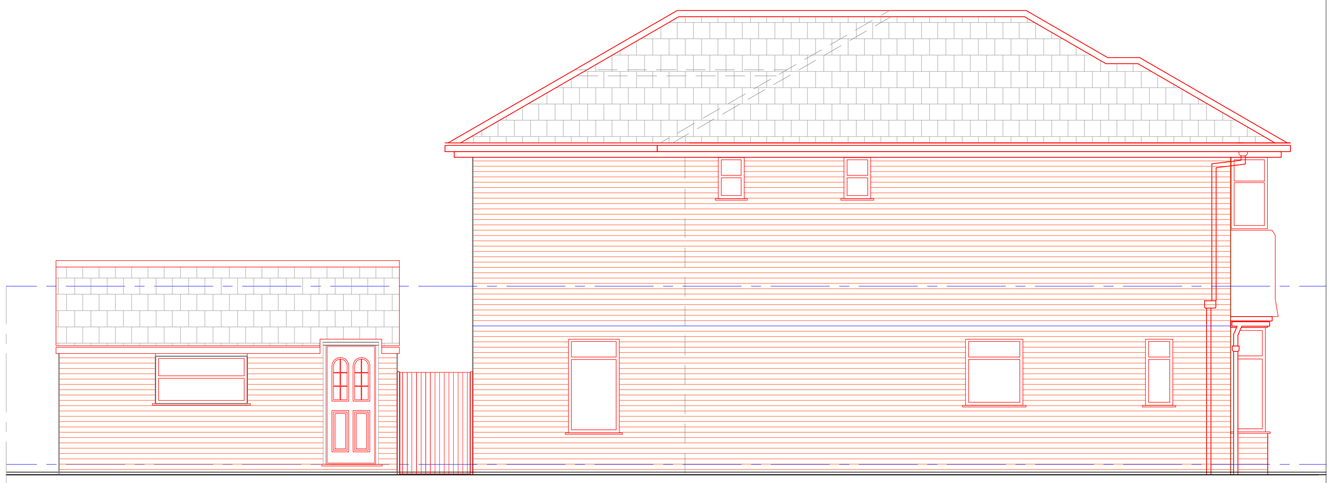

PROPOSED SIDE ELEVATION

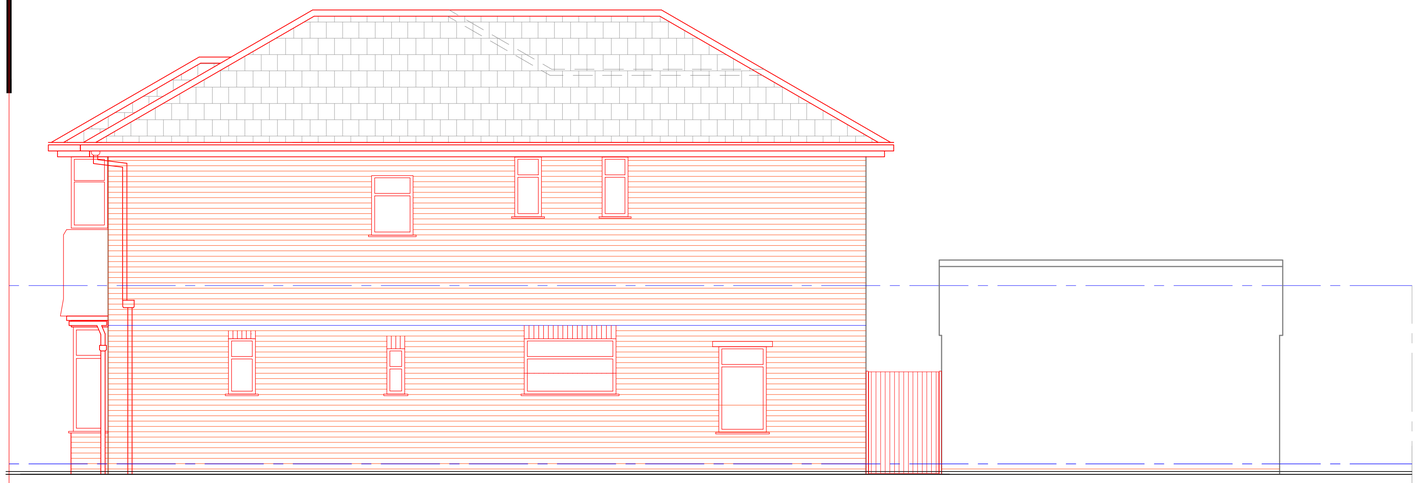

PROPOSED SIDE ELEVATION

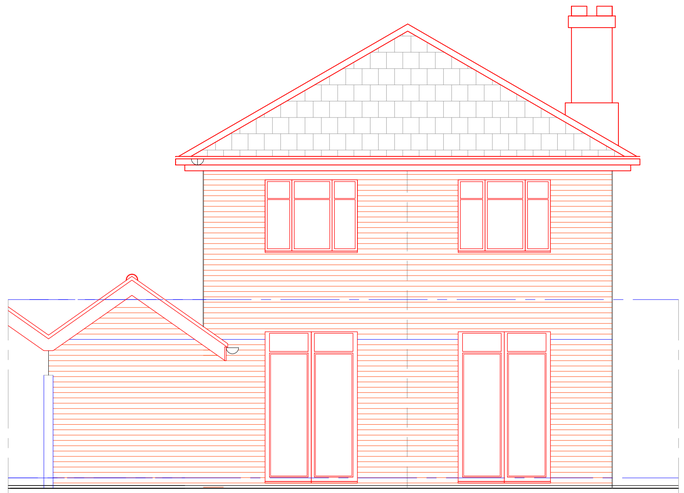

PROPOSED REAR ELEVATION



ARCH DESIGNS

B.A.(HONS)ARCHITECTURE

Rev : .	Date: MAY 12
PROJECT:	1 HOLME ROAD M20 2TX MANCHESTER
TITLE:	PROPOSED ELEVATIONS
Scale:	1:50
Date:	MAY 12
Dwg. No:	04

REV:-	.. ..	.....
Rev:	Date:	
REV	DATE	DESCRIPTION
Rev:	Date:	

Arch Designs. Tel: 07765322511

Project. 1 HOLME ROAD