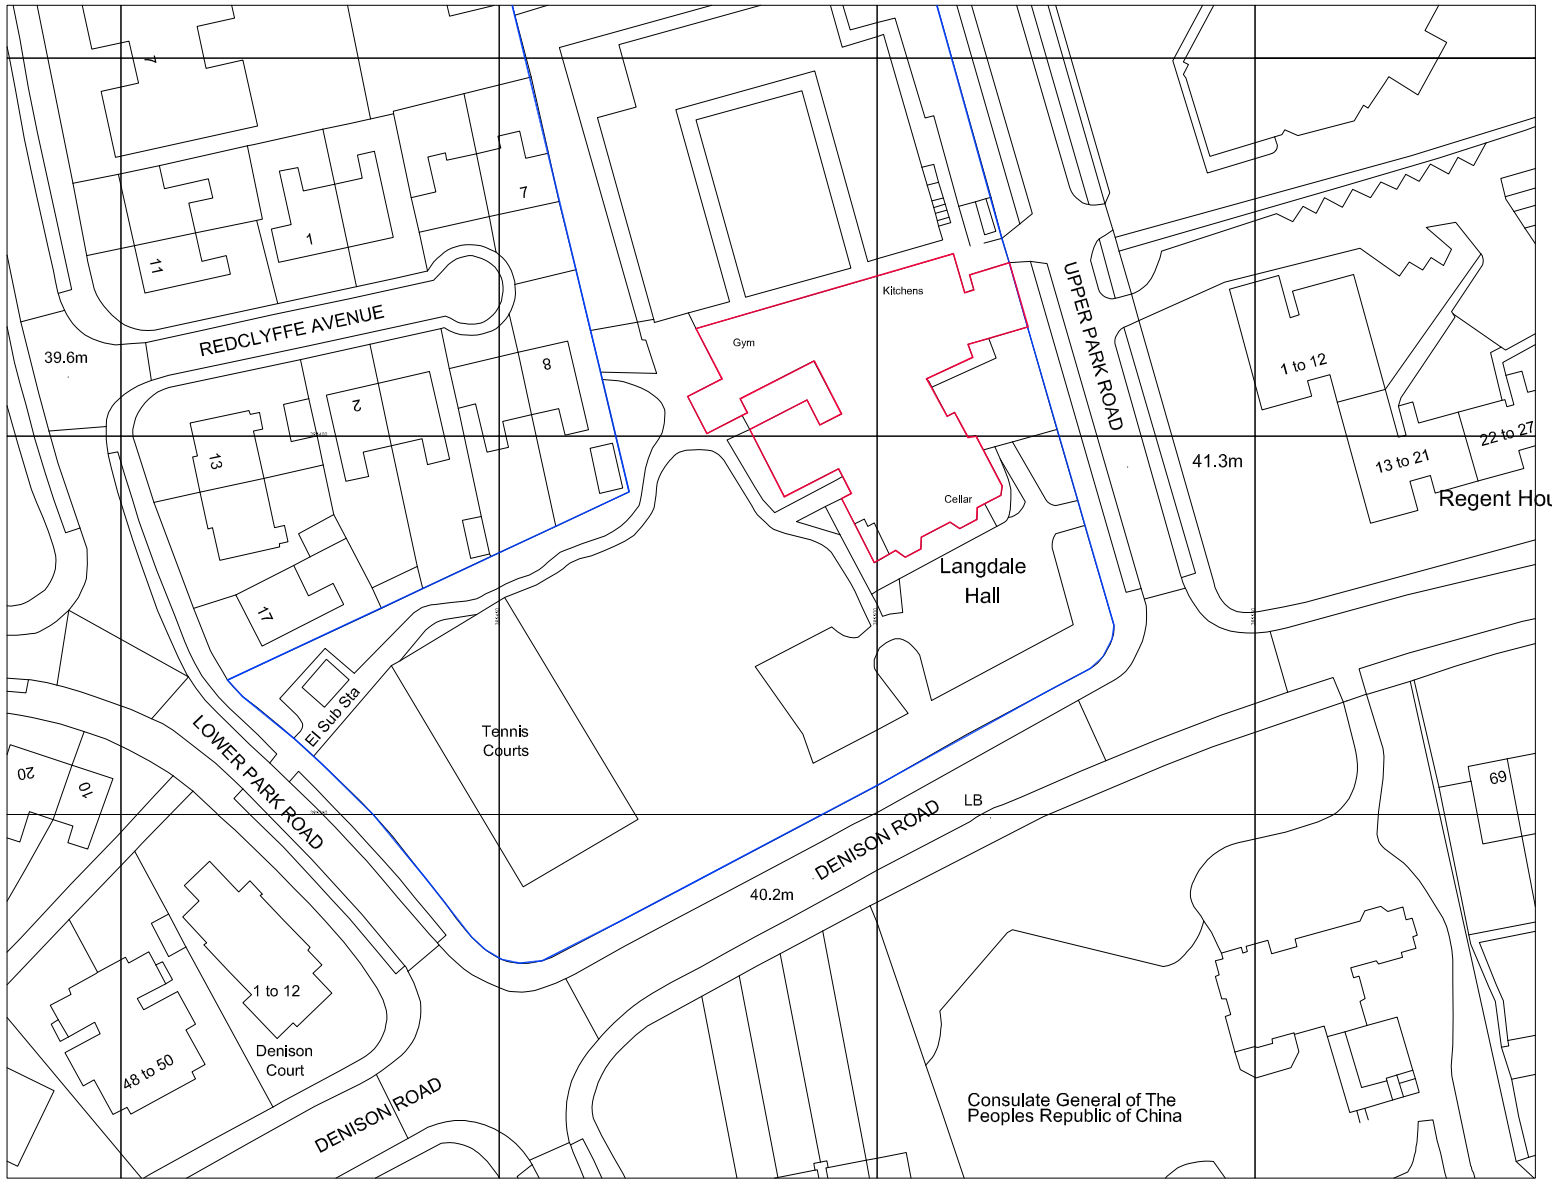

Ordnance Survey, (c) Crown Copyright 2013. All rights reserved. Licence number 100022432

0 10m

N

REVISIONS Rev A. red line site boundary revised

DRAWN FH		SCALE 1:1000@A3	AREA SQ.M. SQ.FT.
DATE July 2013			

PROJECT Gym and Kitchen Conversion at Langdale Hall

CLIENT NJoy Student Living

TITLE Location Plan

HDD
Heathcote Design And Development
20 Macclesfield Road, Buxton, SK17 9AH
T: **01298 23199** M: **0787 5551825**
E: **hdd@talktalk.net**

DRAWING NUMBER	REV
01.01	A