NOTE
ALL DIMENSIONS TO BE CHECKED ON SITE
RESTRICTED HEADROOM AGREED WITH CLIENT

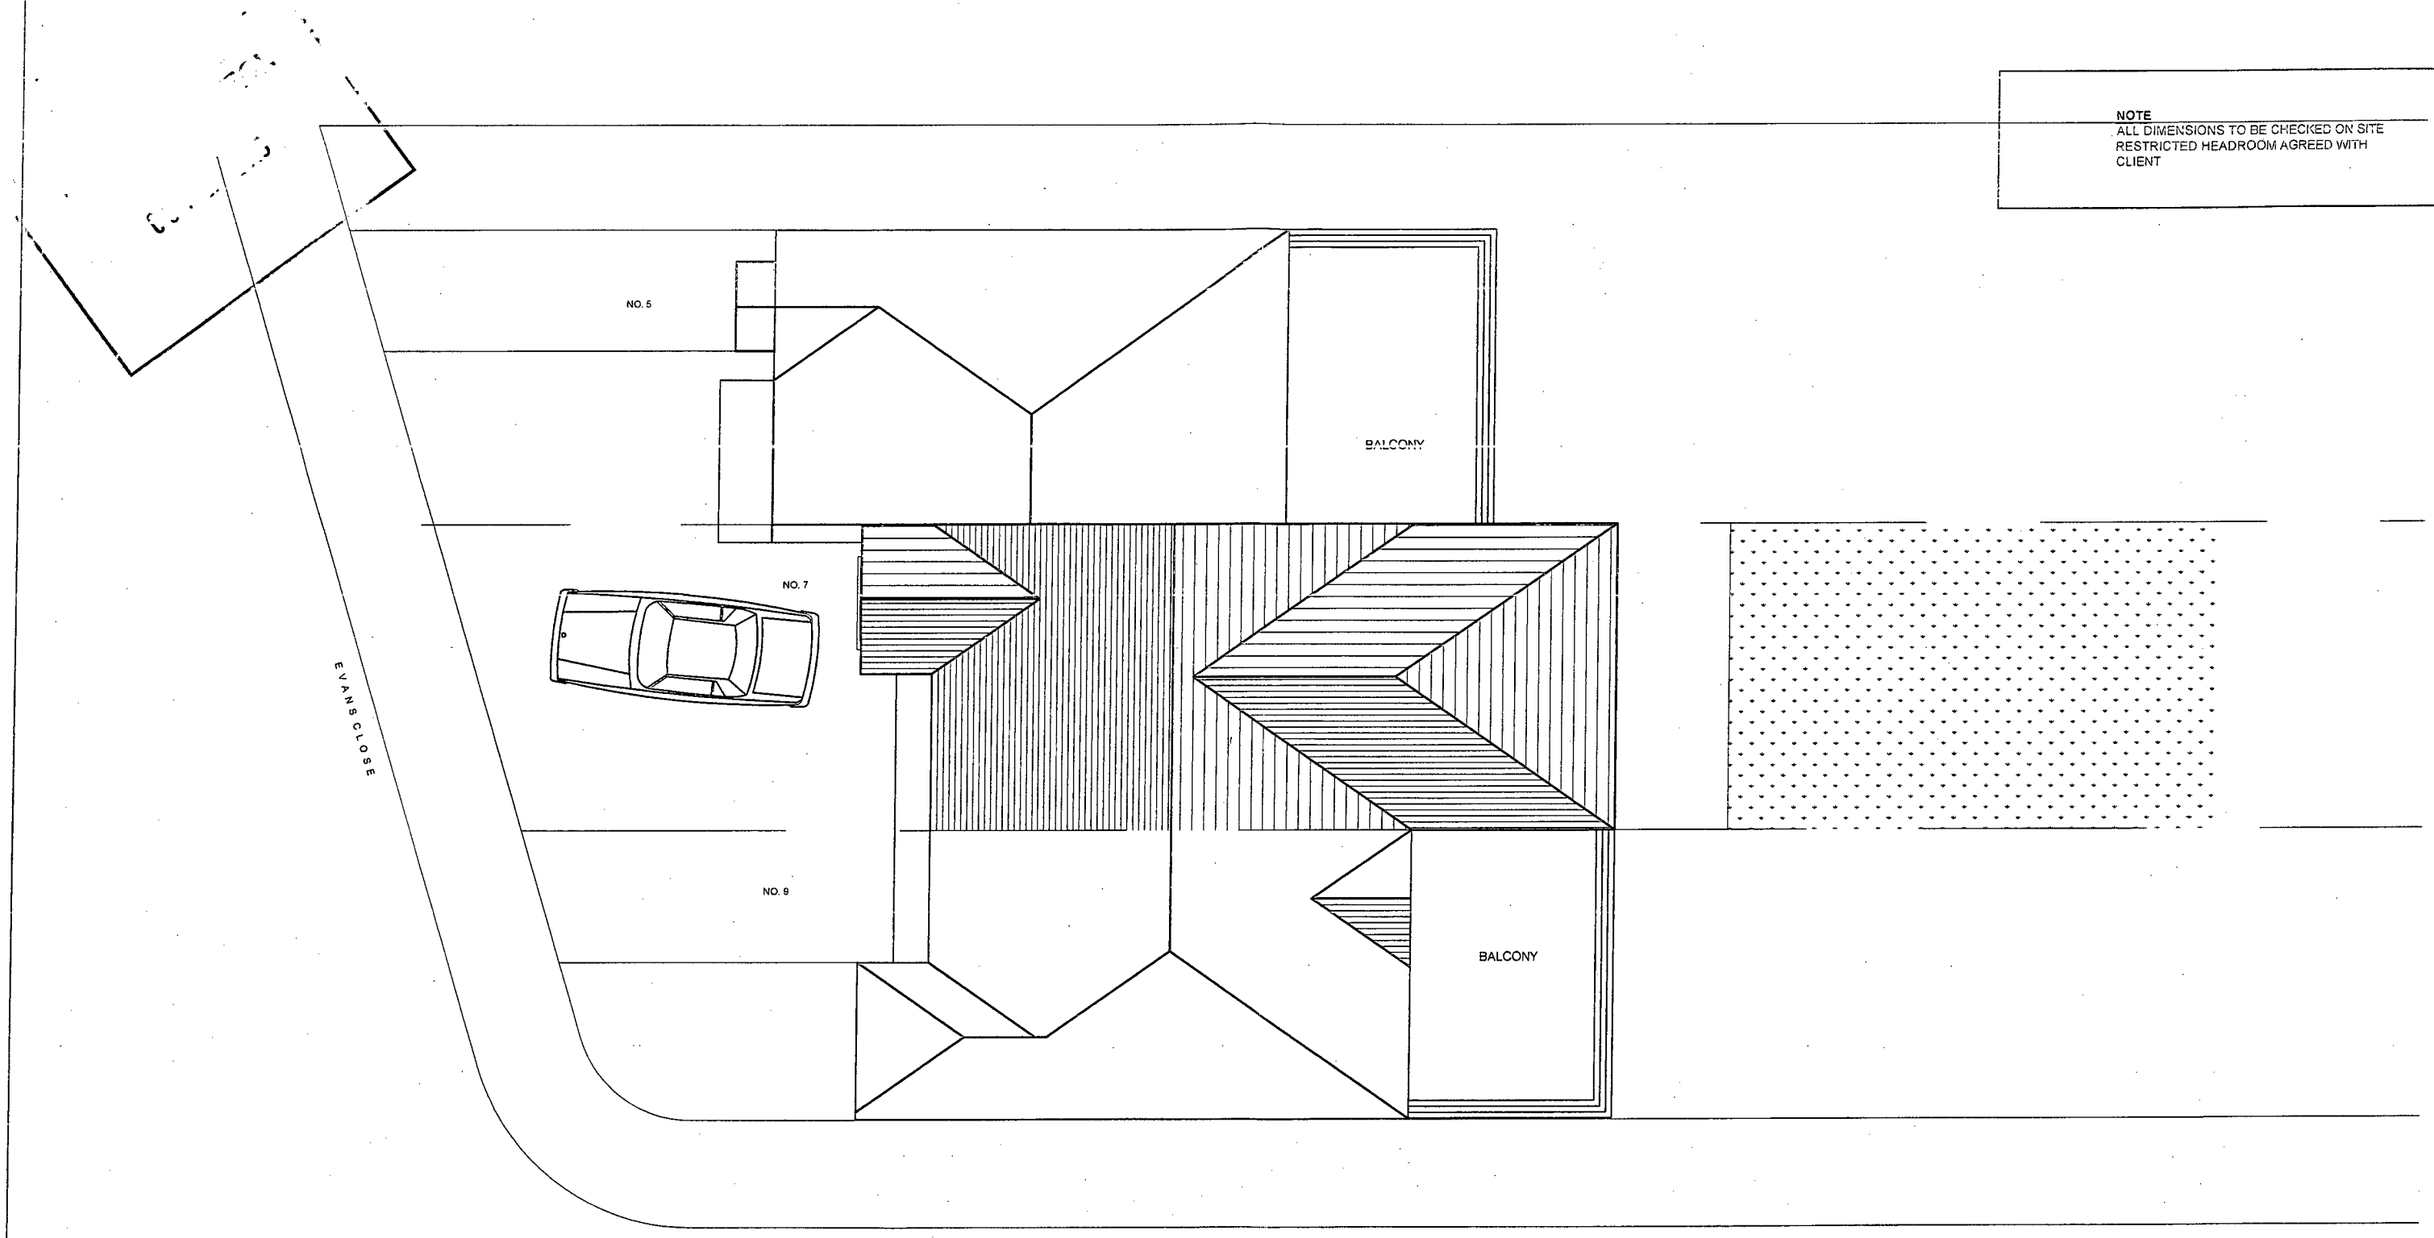

ARCHITECTURAL CONSULTANTS

5 Scarisbrick Avenue. Didsbury. M20 6EU. Tel:- 0161 4454896 - 07511908852 Justin.d@virgin.net

CLIENT	CONTRACT	DRAWING	DATE	SCALE	DRAWING NO.	Drawn
DAVID HESKETH	7 EVANS CLOSE DIDSBURY MANCHESTER M20 2SQ	PROPOSED ROOF PLAN	JULY 2013	1:100	AC-163-013	JD Checked

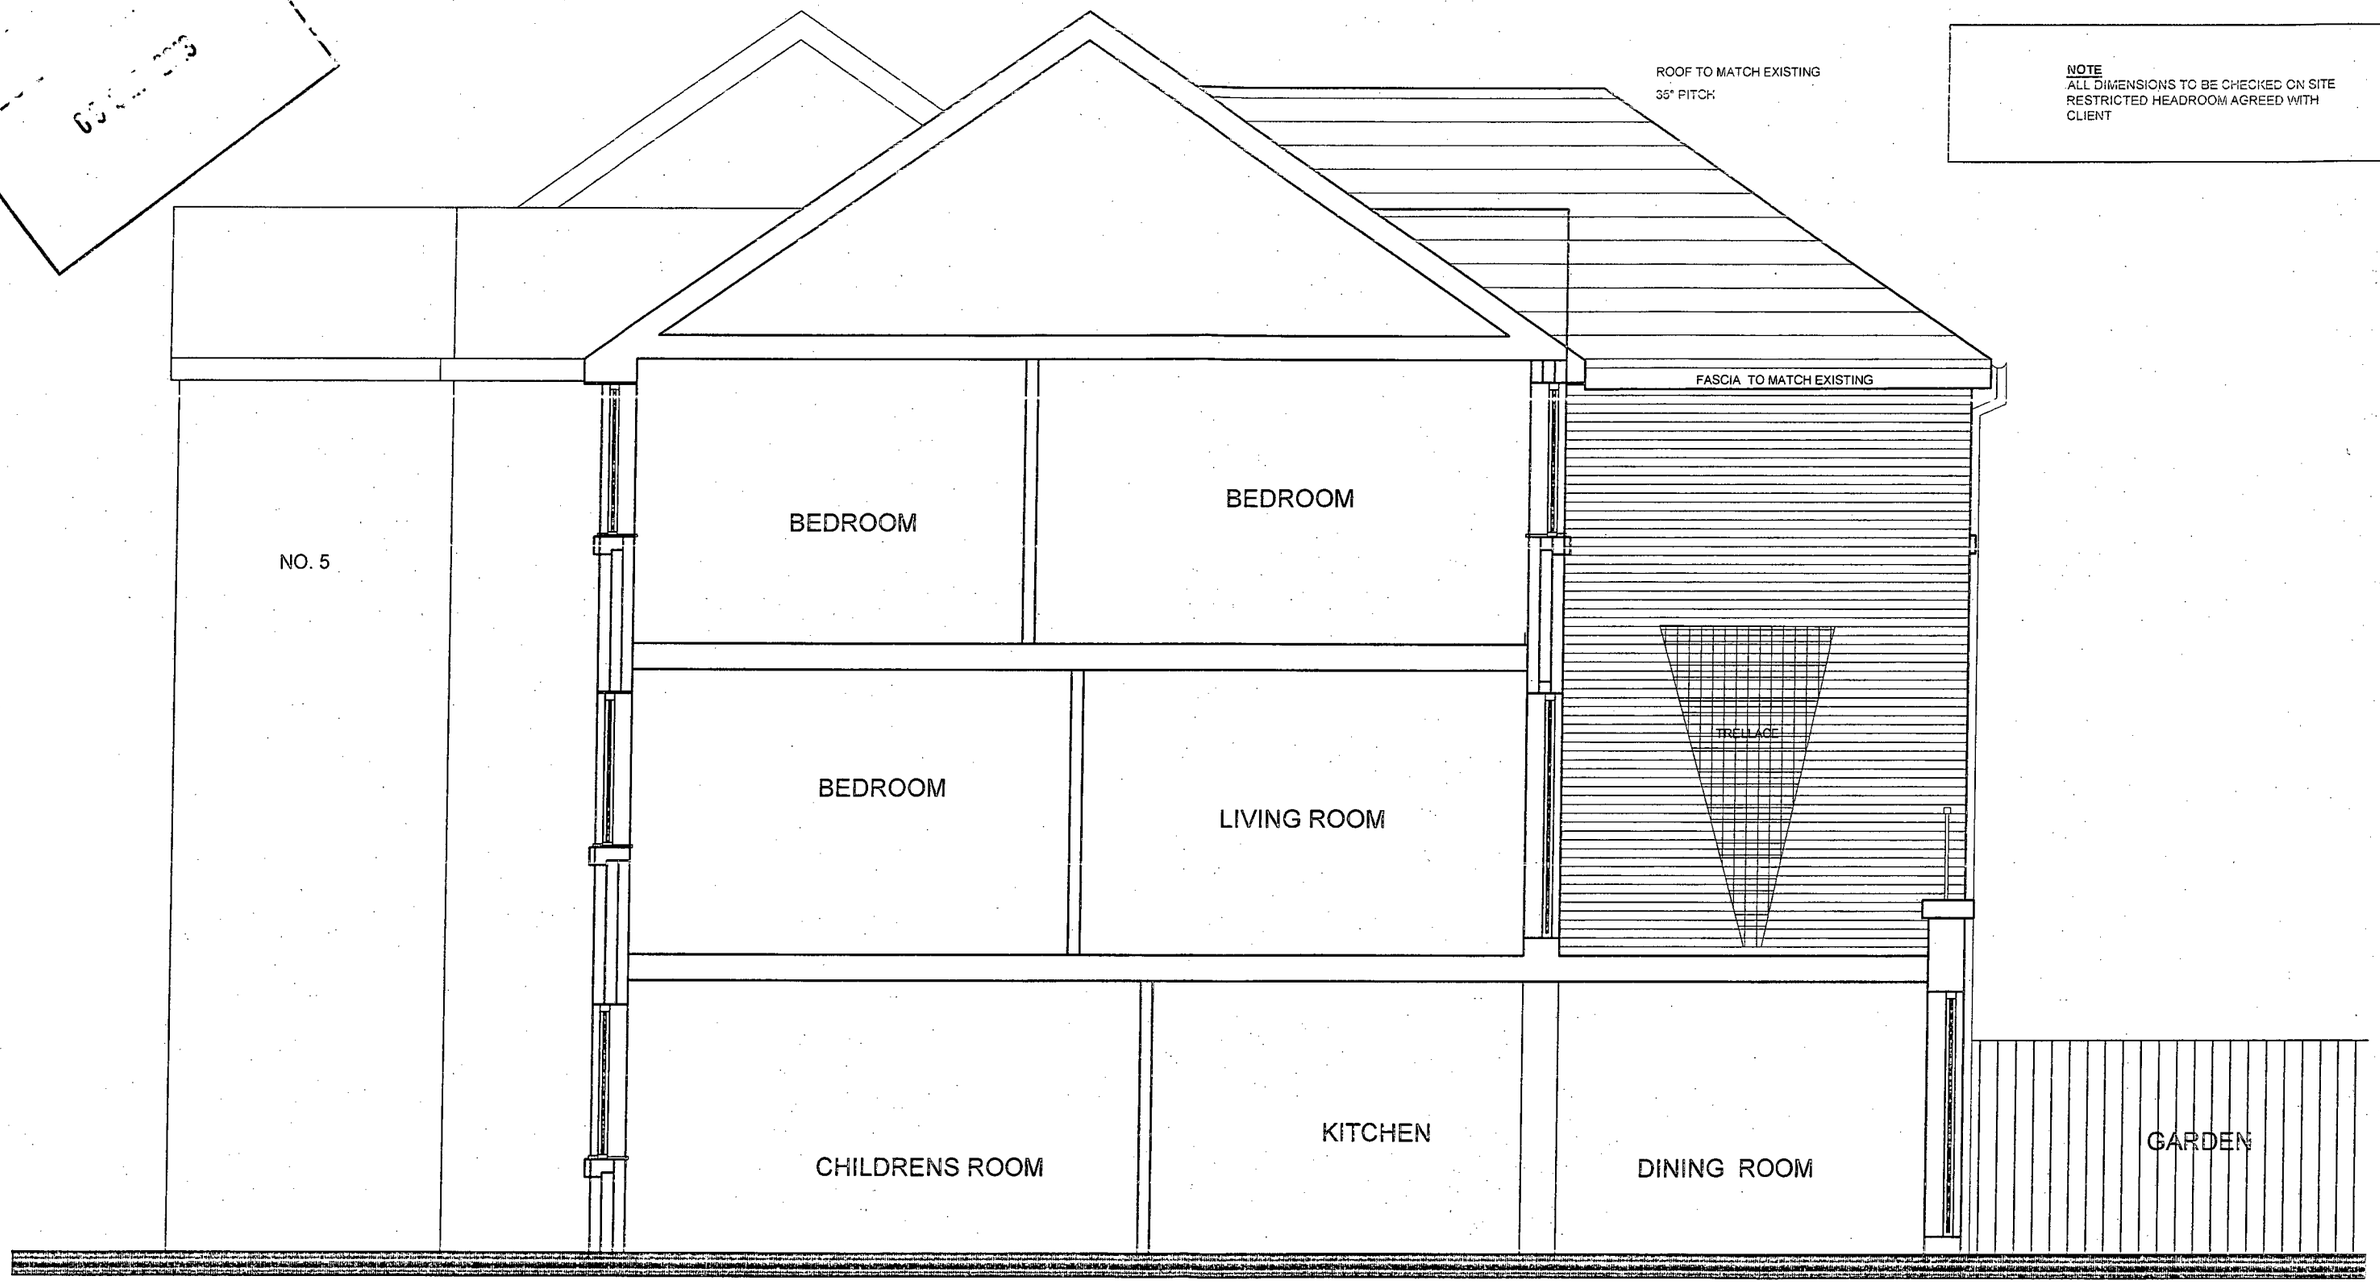

NOTE
ALL DIMENSIONS TO BE CHECKED ON SITE
RESTRICTED HEADROOM AGREED WITH CLIENT

PROPOSED SIDE ELEVATION

ARCHITECTURAL CONSULTANTS

5 Scarisbrick Avenue. Didsbury. M20 6EU. Tel:- 0161 4454896 - 07511908852 Justin.d@virgin.net

CLIENT	CONTRACT	DRAWING	DATE	SCALE	DRAWING NO.	Drawn
DAVID HESKETH	7 EVANS CLOSE DIDSBURY MANCHESTER M20 2SQ	PROPOSED SIDE ELEVATION	JULY 2013	1:50	AC-163-012	JD Checked

NOTE
ALL DIMENSIONS TO BE CHECKED ON SITE
RESTRICTED HEADROOM AGREED WITH CLIENT

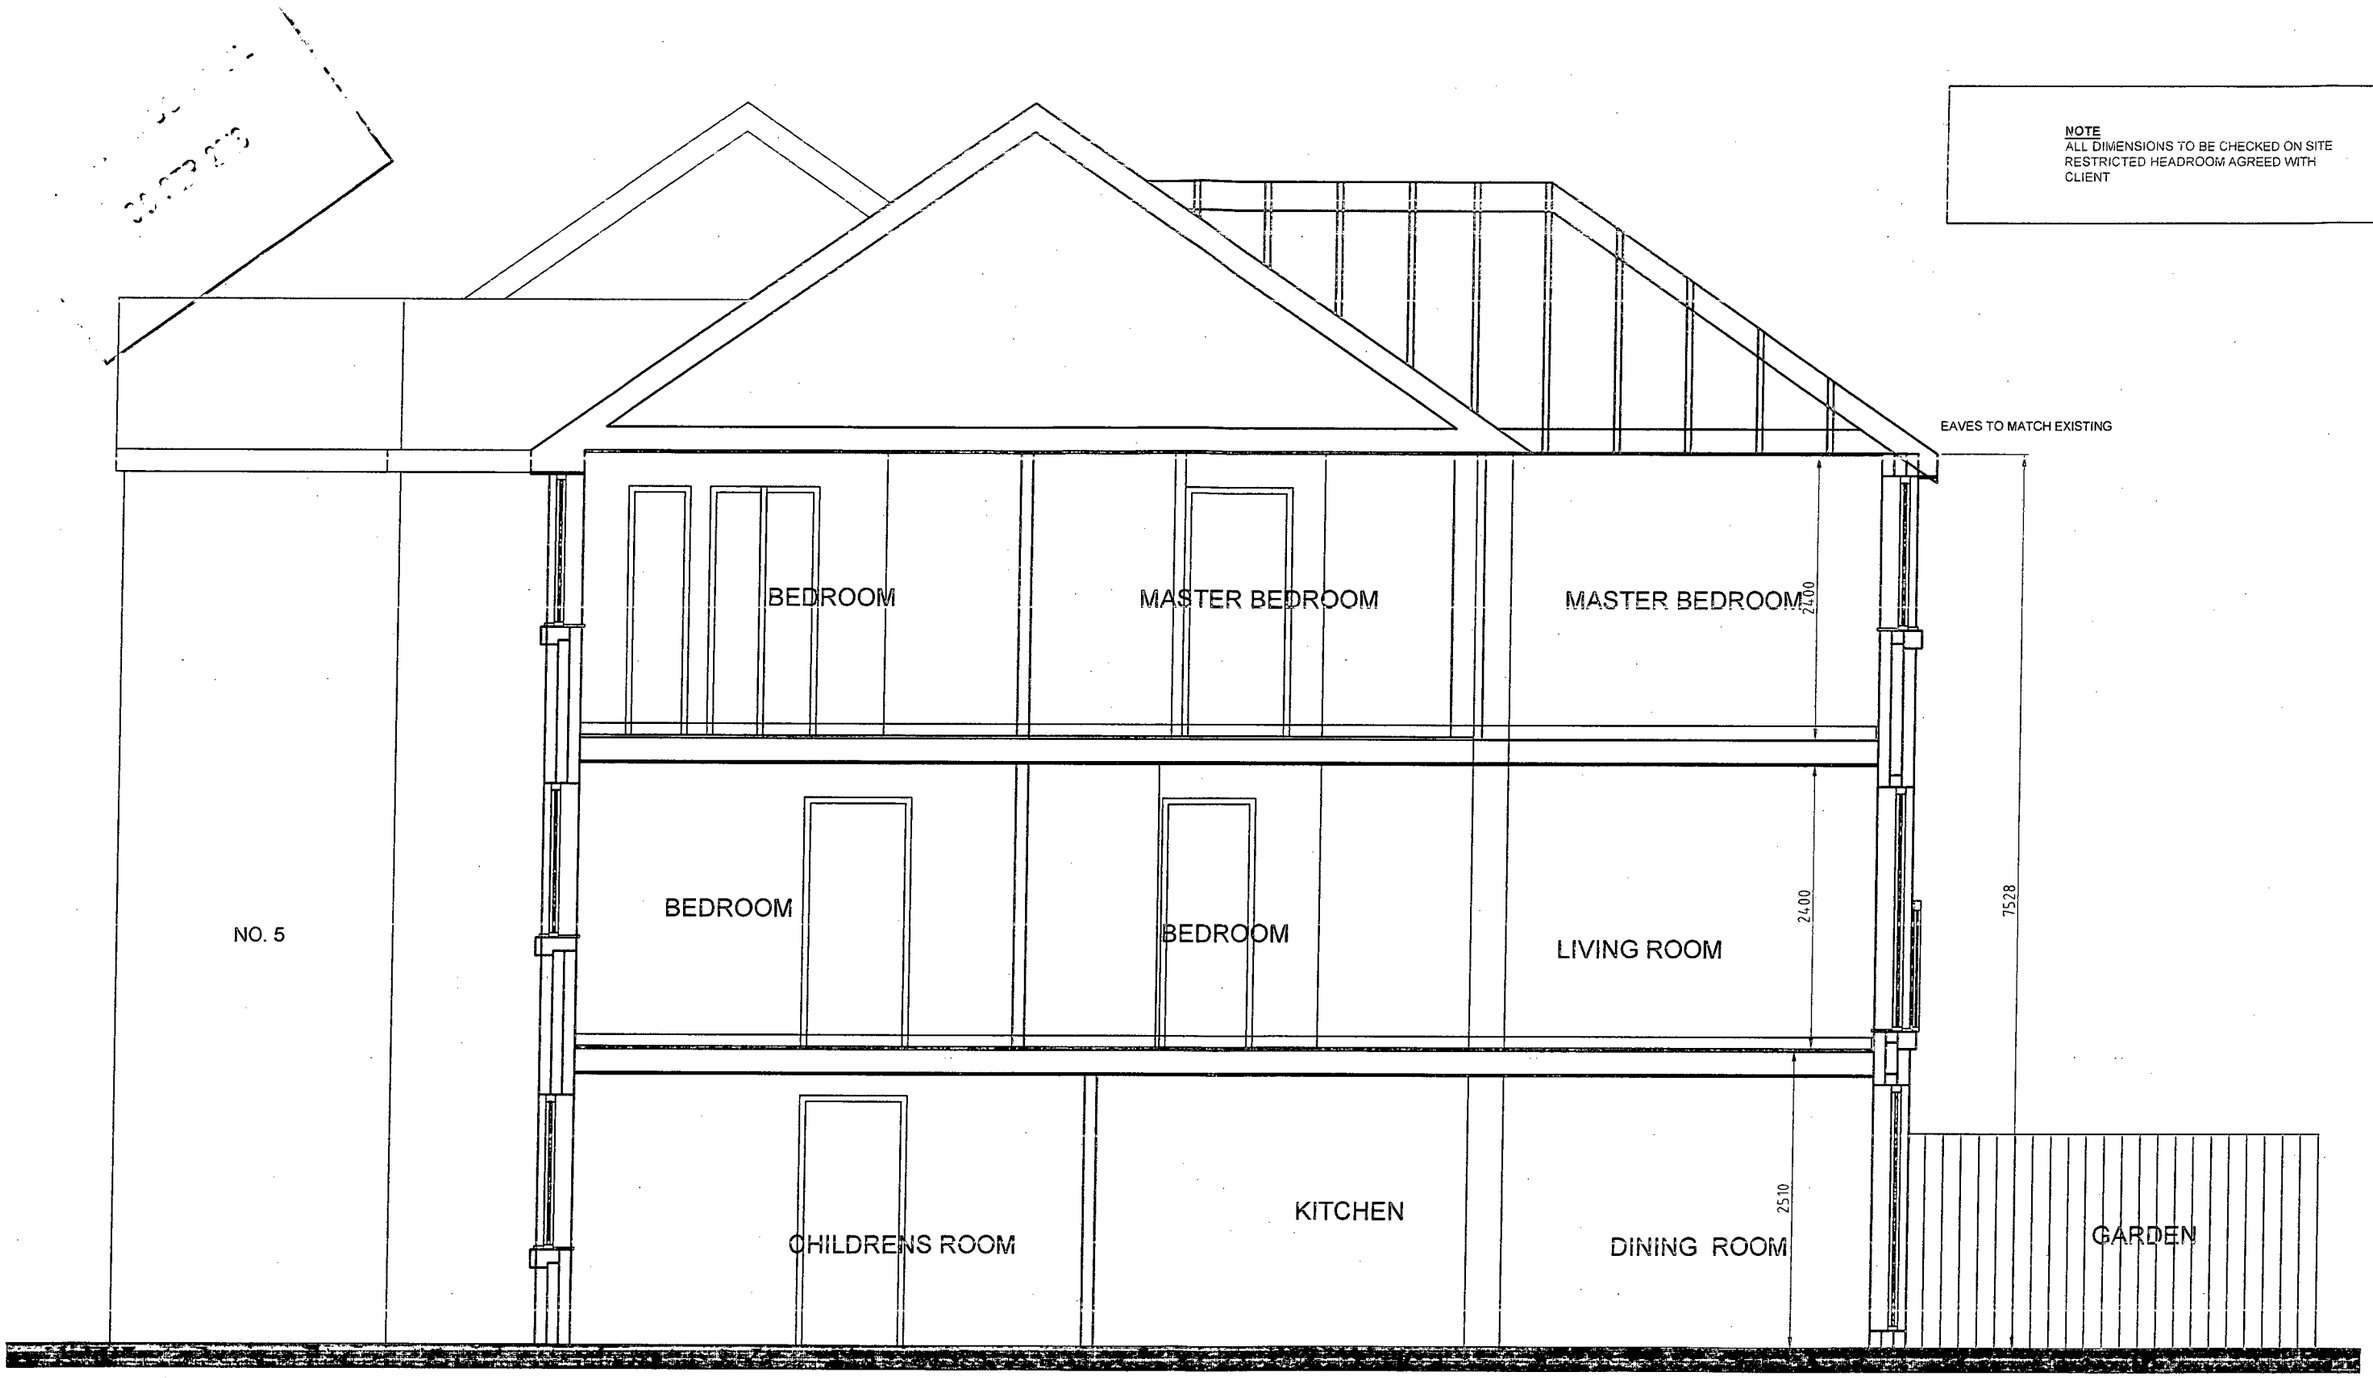

ARCHITECTURAL CONSULTANTS

5 Scarisbrick Avenue. Didsbury. M20 6EU. Tel:- 0161 4454896 - 07511908852 Justin.d@virgin.net

CLIENT	CONTRACT	DRAWING	DATE	SCALE	DRAWING NO.	Drawn
DAVID HESKETH	7 EVANS CLOSE DIDSBURY MANCHESTER M20 2SQ	PROPOSED SECTION	JULY 2013	1:50	AC-163-010	JD Checked



NOTE
ALL DIMENSIONS TO BE CHECKED ON SITE
RESTRICTED HEADROOM AGREED WITH CLIENT

PROPOSED REAR ELEVATION

ARCHITECTURAL CONSULTANTS

5 Scarisbrick Avenue. Didsbury. M20 6EU. Tel:- 0161 4454896 - 07511908852 Justin.d@virgin.net

CLIENT	CONTRACT	DRAWING	DATE	SCALE	DRAWING NO.	Drawn
DAVID HESKETH	7 EVANS CLOSE DIDSBURY MANCHESTER M20 2SQ	PROPOSED REAR ELEVATION	JULY 2013	1:50	AC-163-008	JD Checked

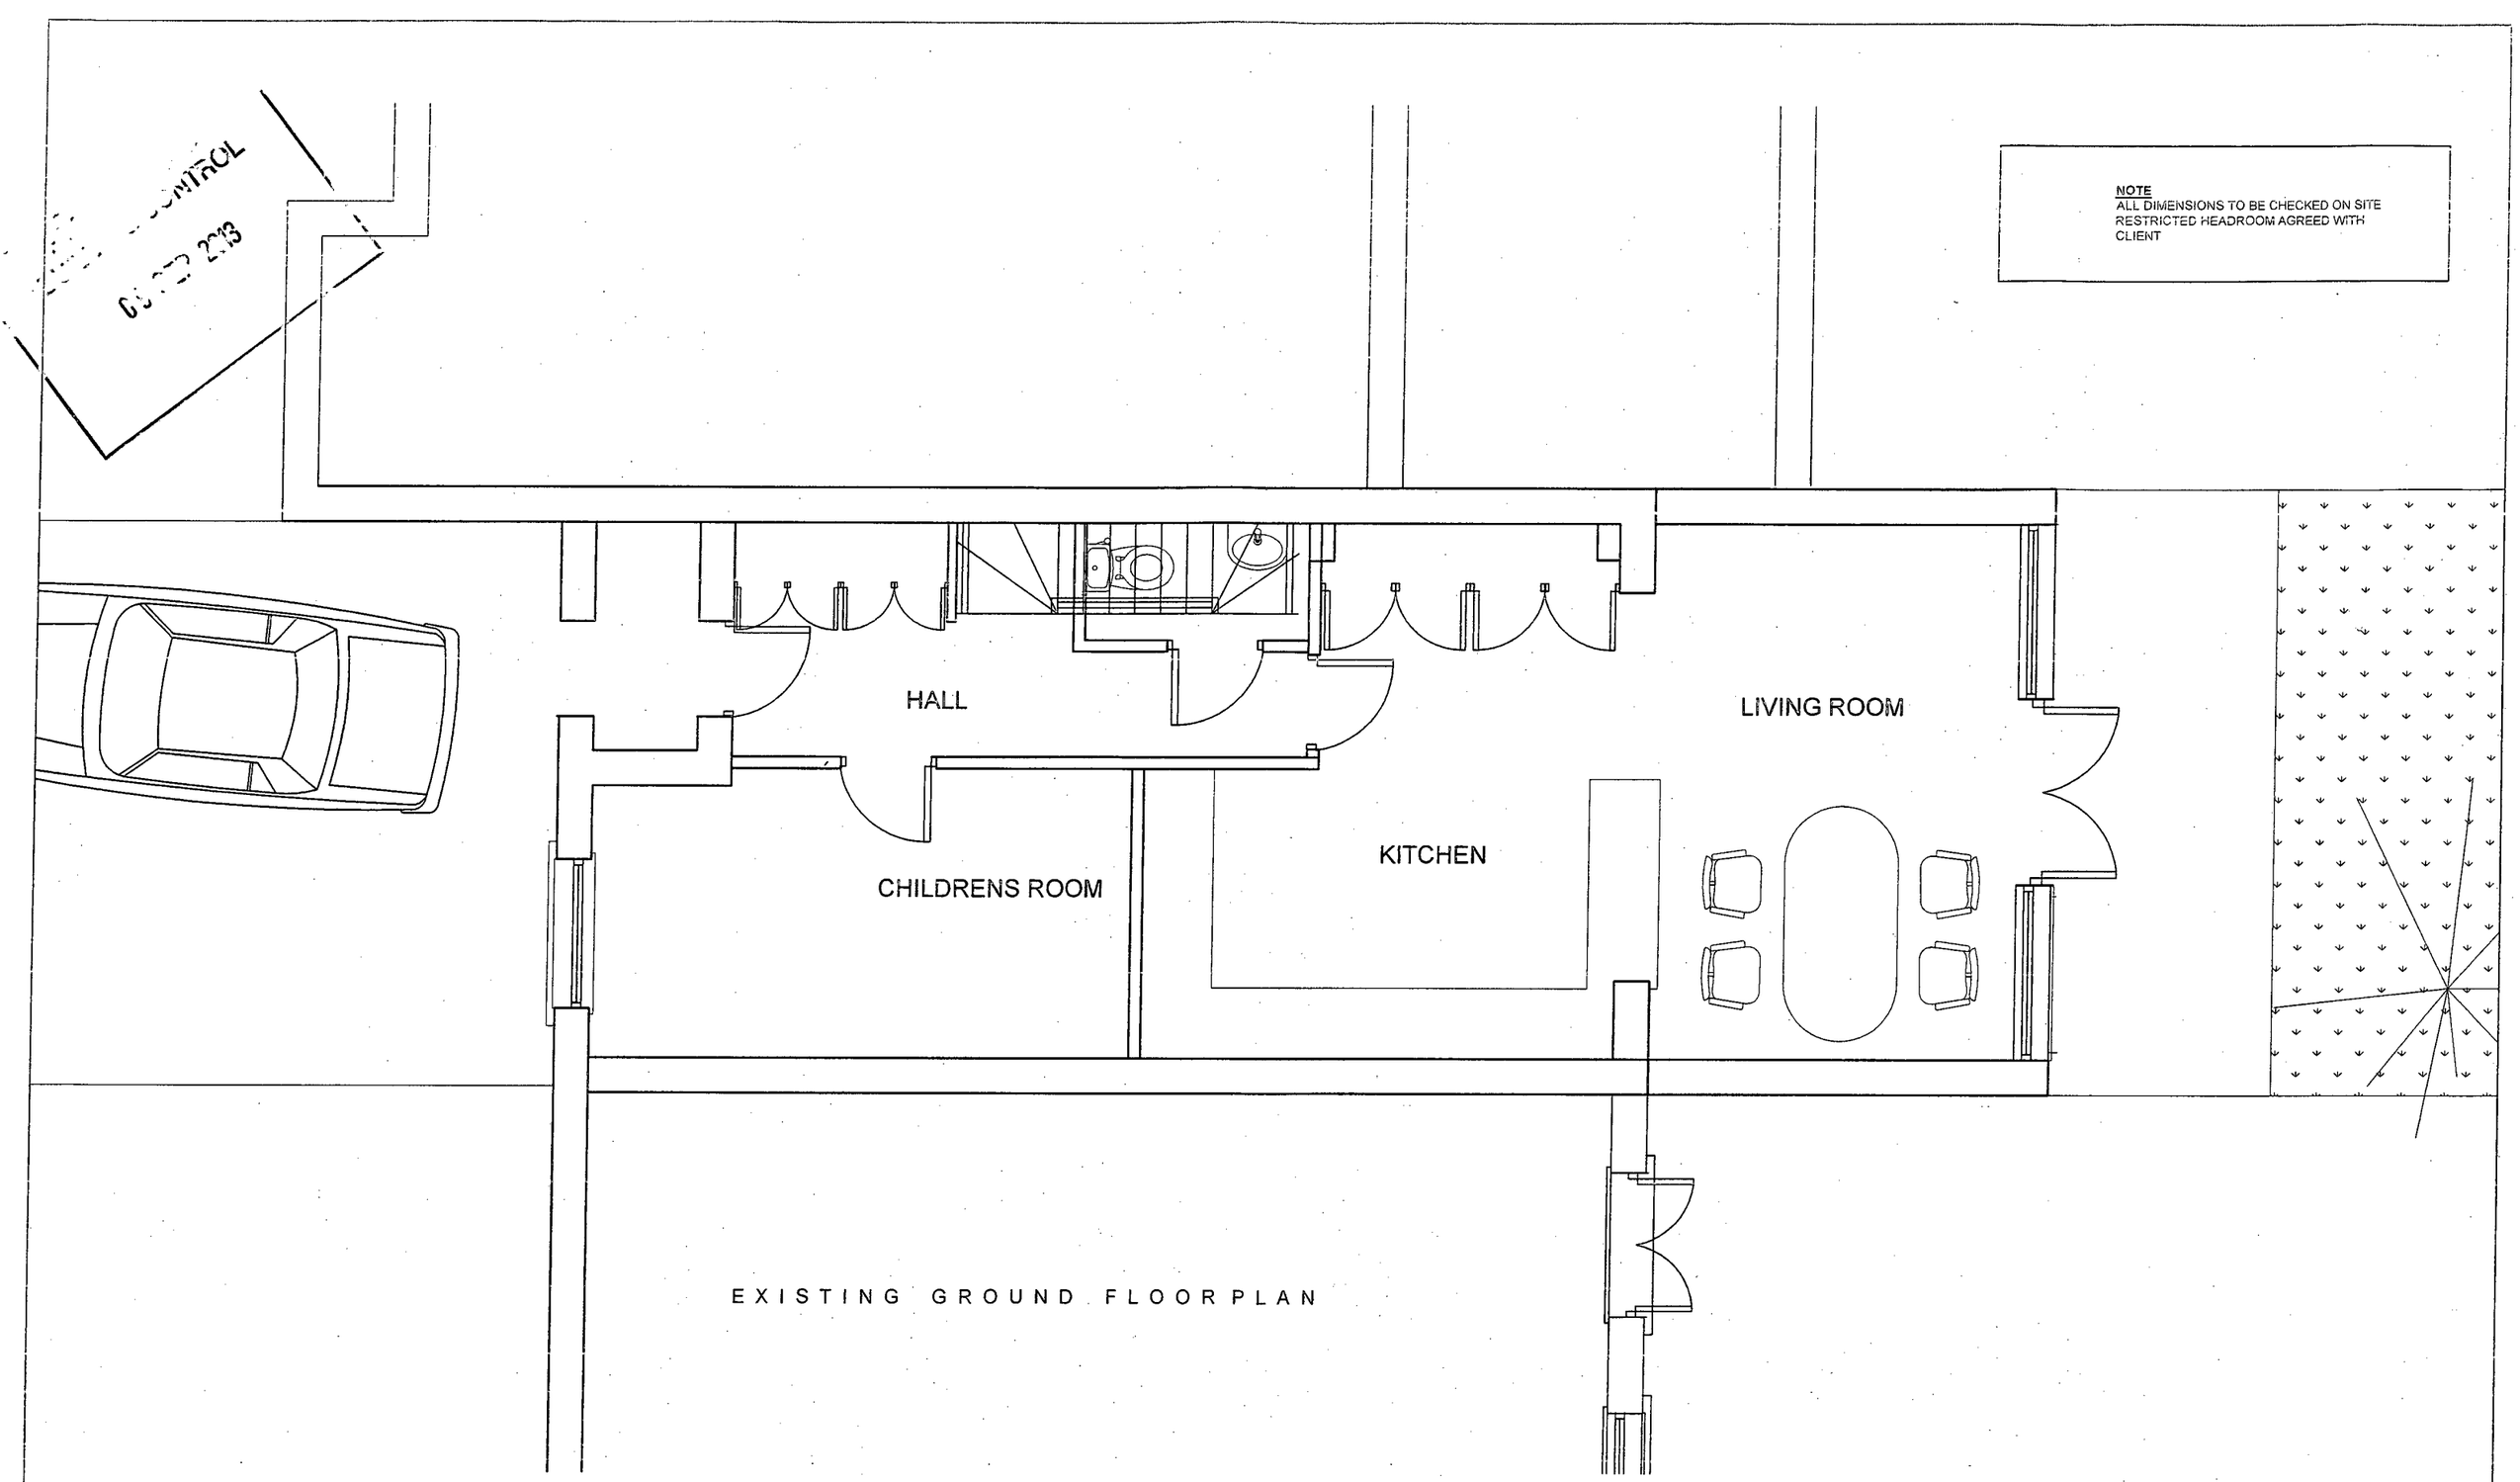

ARCHITECTURAL CONSULTANTS

5 Scarisbrick Avenue. Didsbury. M20 6EU. Tel:- 0161 4454896 - 07511908852 Justin.d@virgin.net

CLIENT	CONTRACT	DRAWING	DATE	SCALE	DRAWING NO.	Drawn
DAVID HESKETH	7 EVANS CLOSE DIDSBURY MANCHESTER M20 2SQ	PLANS AS PROPOSED GROUND FLOOR NO CHANGE	JULY 2013	1:50	AC-163-004	JD Checked

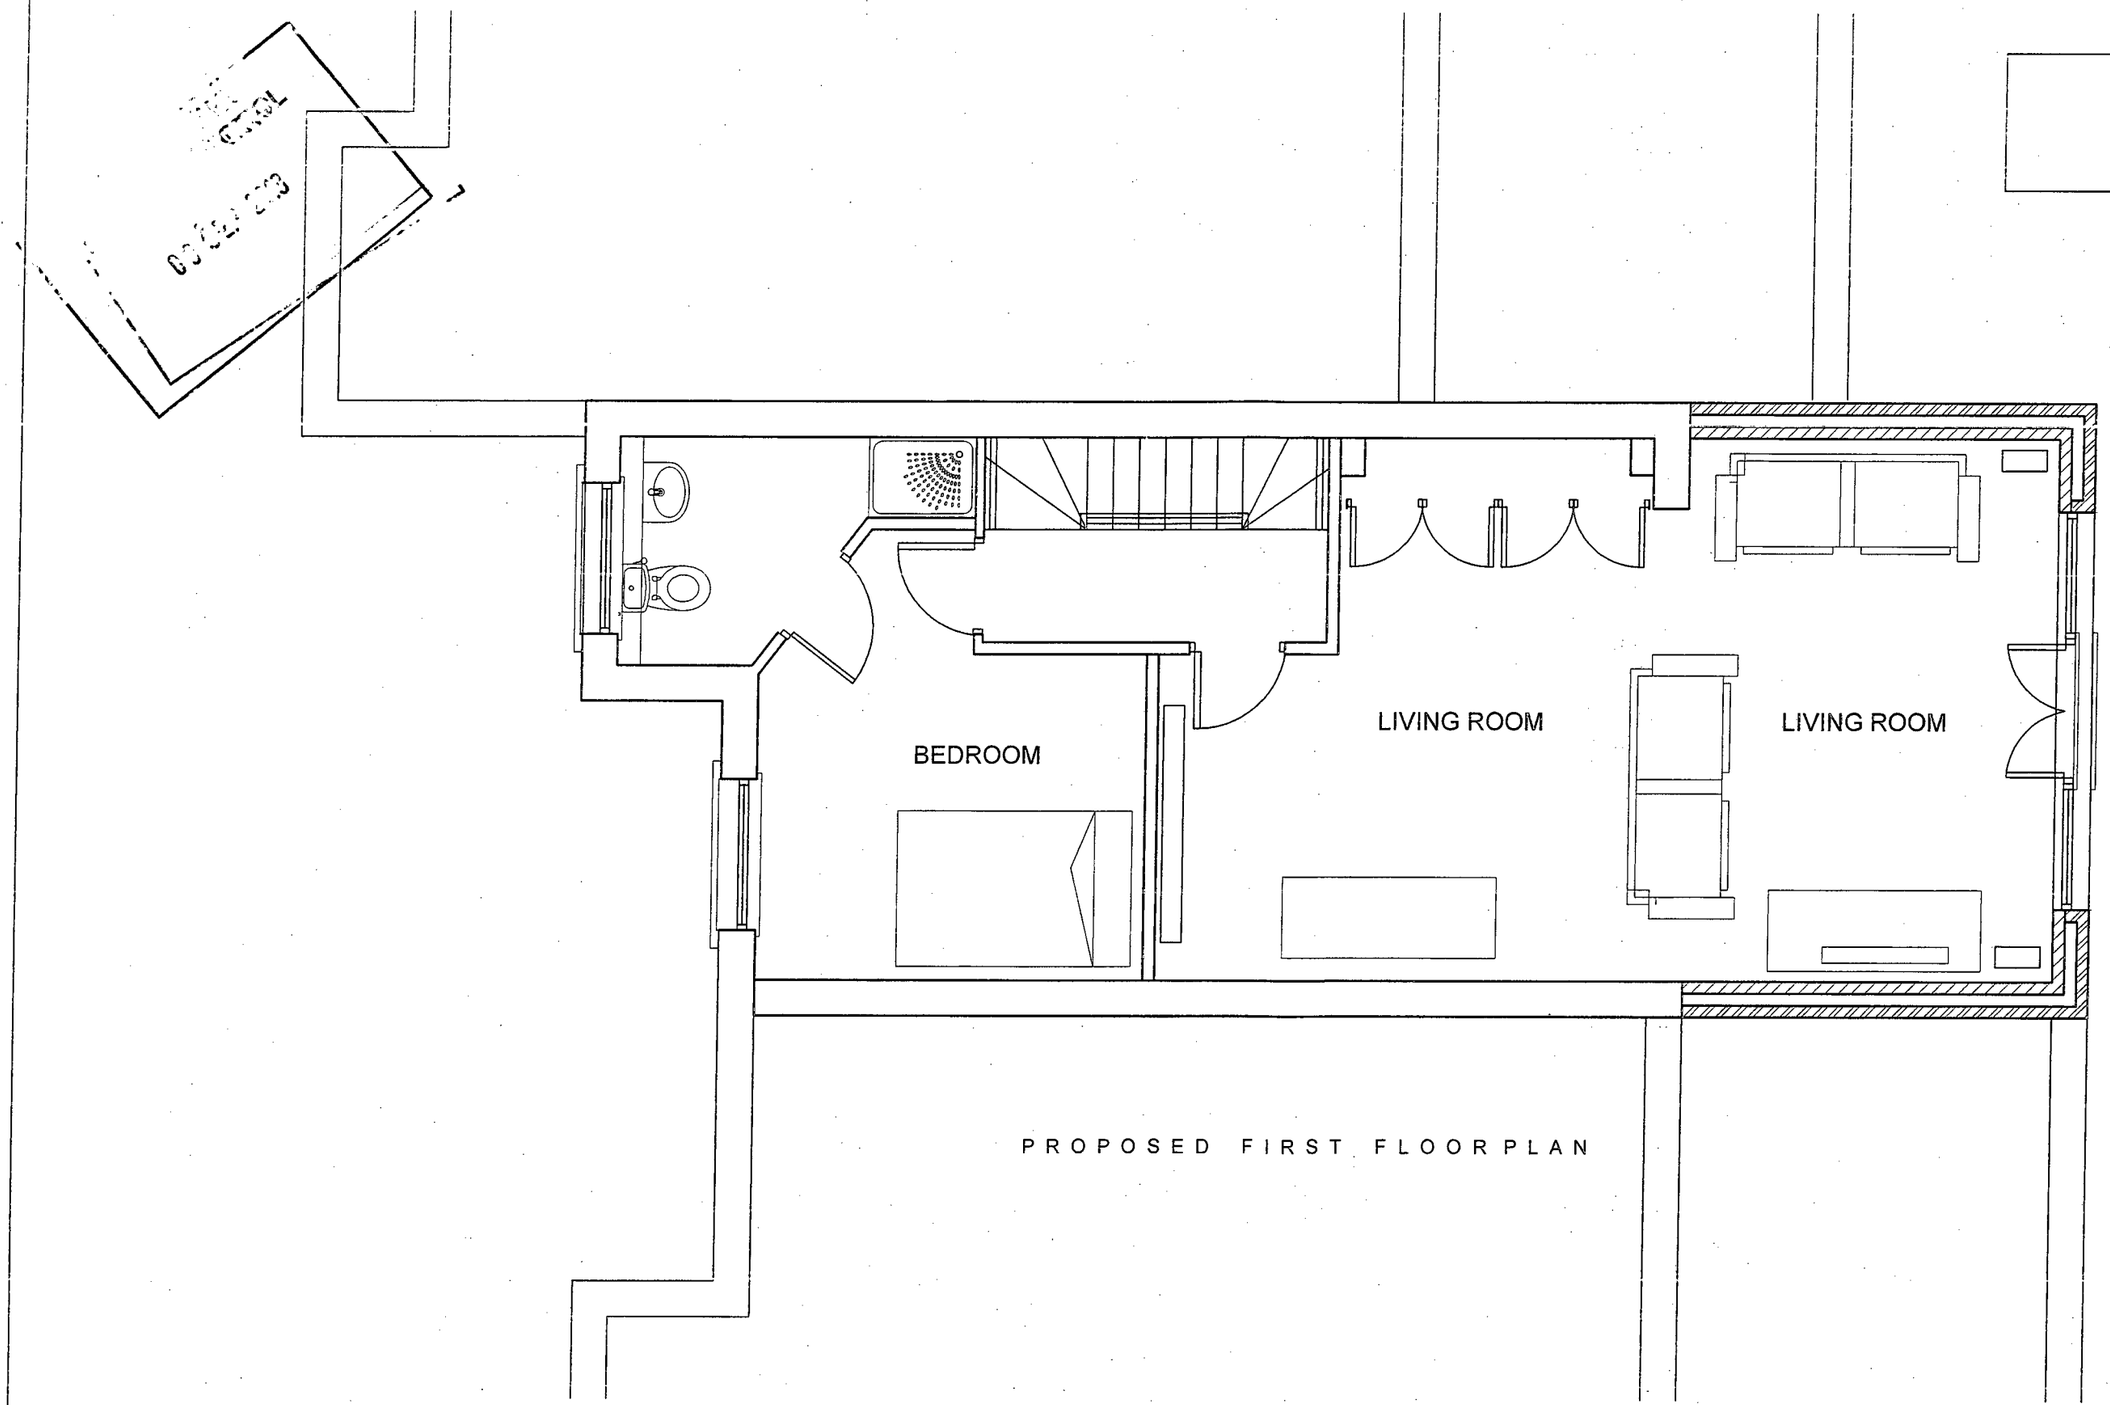

NOTE
ALL DIMENSIONS TO BE CHECKED ON SITE
RESTRICTED HEADROOM AGREED WITH CLIENT

PROPOSED FIRST FLOOR PLAN

ARCHITECTURAL CONSULTANTS

5 Scarisbrick Avenue. Didsbury. M20 6EU. Tel:- 0161 4454896 - 07511908852 Justin.d@virgin.net

CLIENT	CONTRACT	DRAWING	DATE	SCALE	DRAWING NO.	Drawn
DAVID HESKETH	7 EVANS CLOSE DIDSBURY MANCHESTER M20 2SQ	PLANS AS PROPOSED FIRST FLOOR	JULY 2013	1:50	AC-163-005	JD Checked

NOTE
ALL DIMENSIONS TO BE CHECKED ON SITE
RESTRICTED HEADROOM AGREED WITH CLIENT

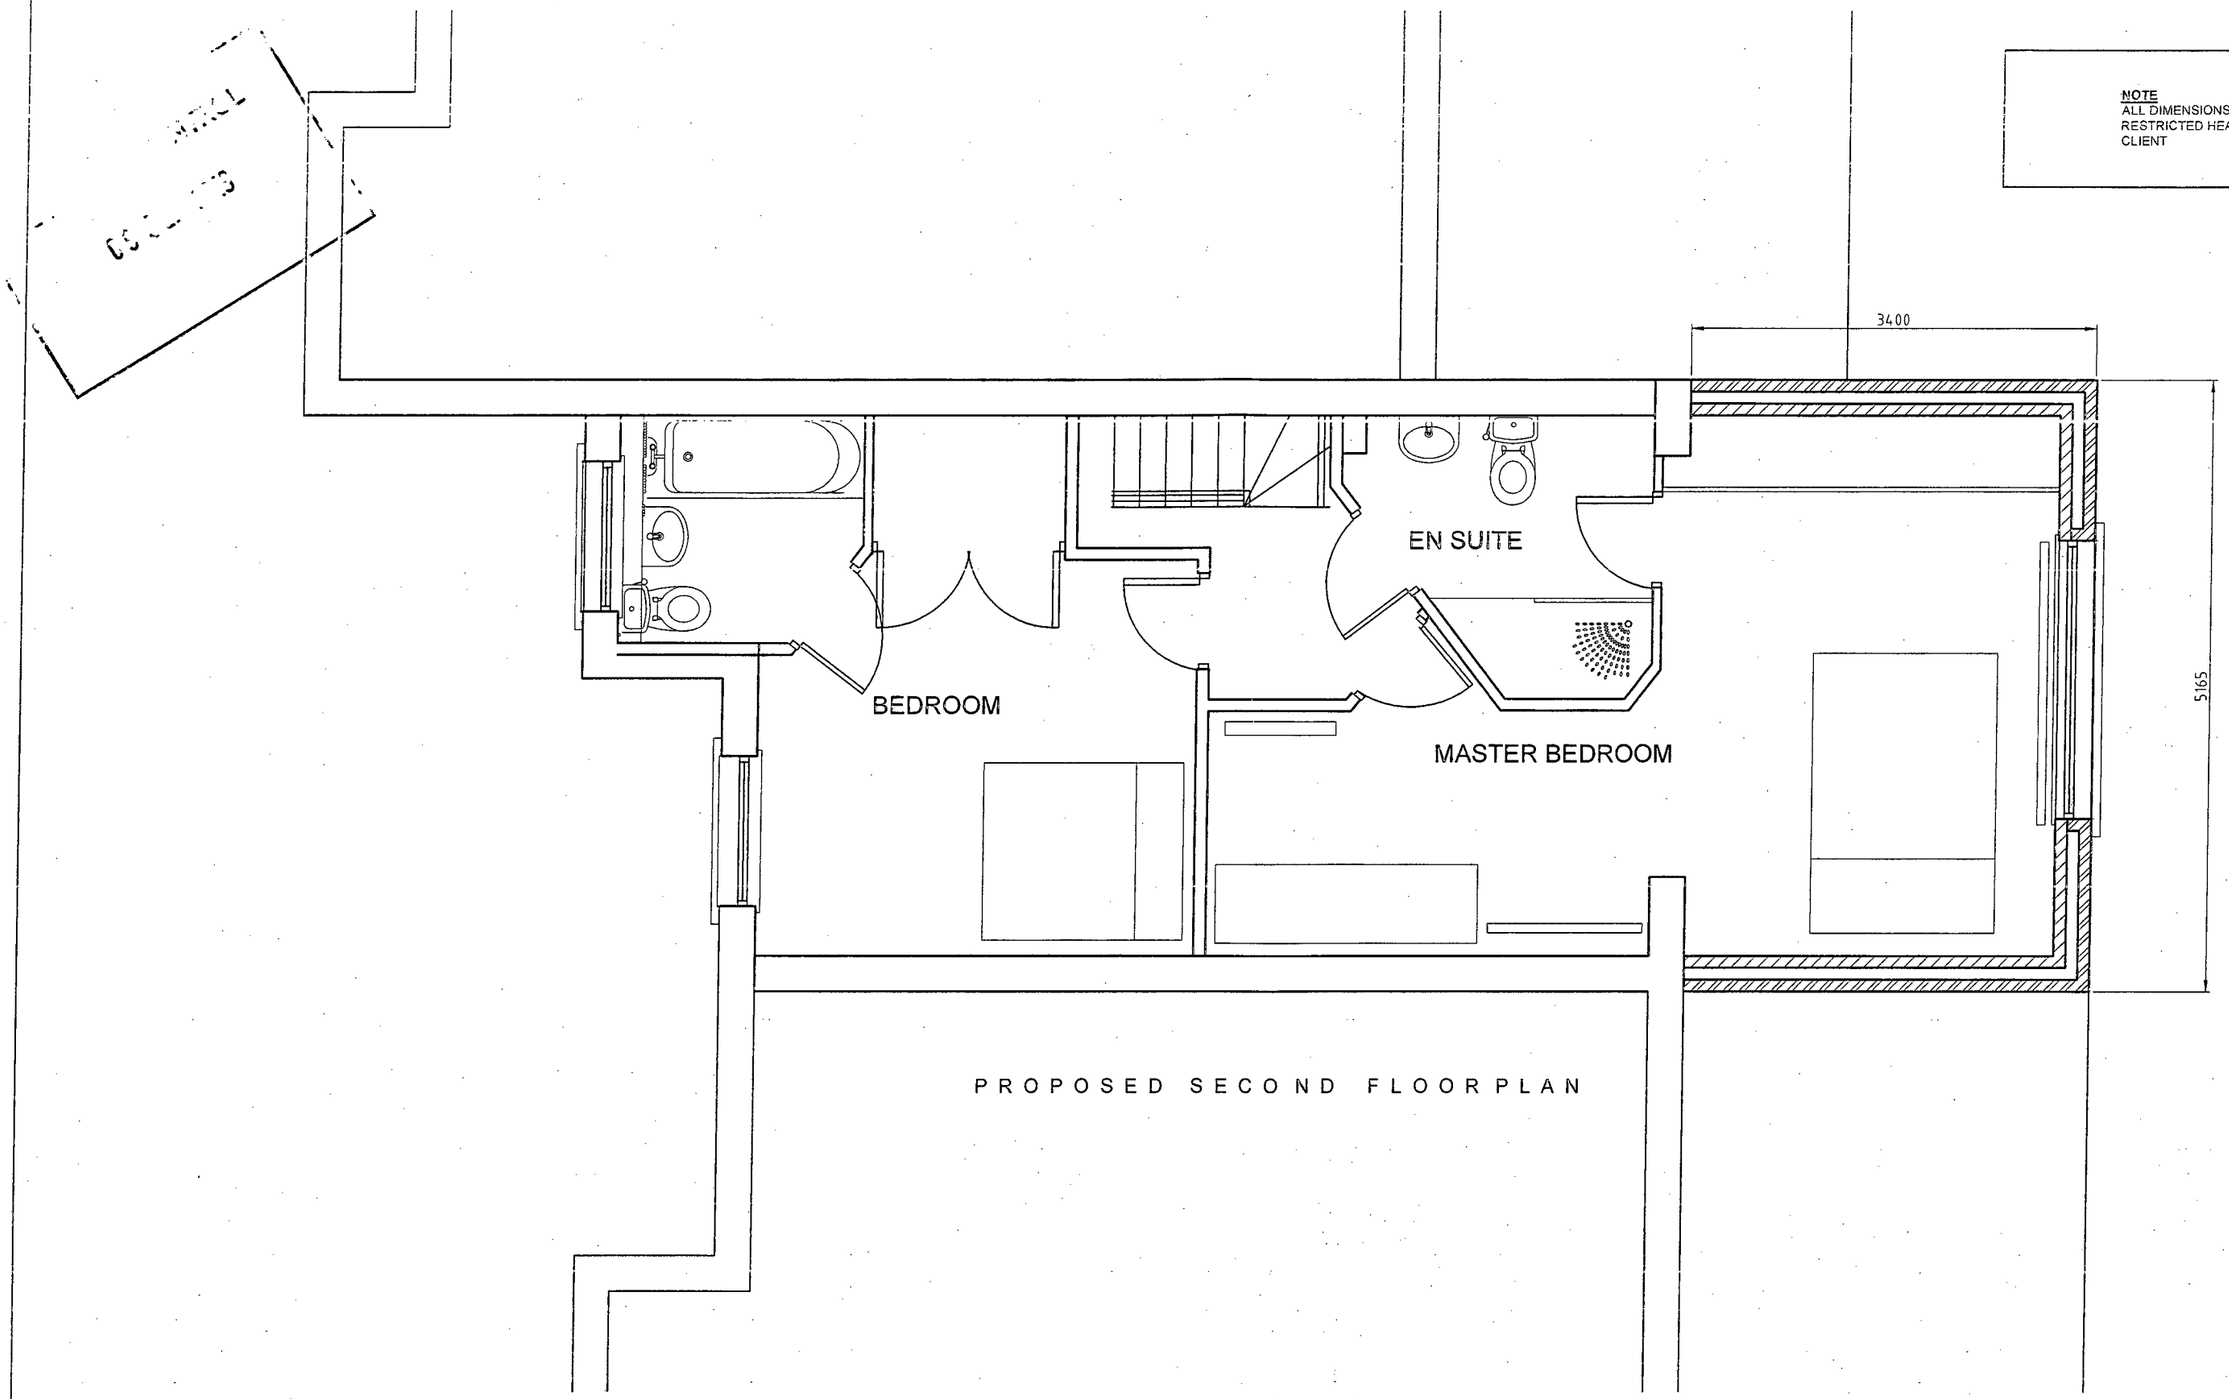

PROPOSED SECOND FLOOR PLAN

ARCHITECTURAL CONSULTANTS

5 Scarisbrick Avenue. Didsbury. M20 6EU. Tel:- 0161 4454896 - 07511908852 Justin.d@virgin.net

CLIENT	CONTRACT	DRAWING	DATE	SCALE	DRAWING NO.	Drawn
DAVID HESKETH	7 EVANS CLOSE DIDSBURY MANCHESTER M20 2SQ	PLANS AS PROPOSED SECOND FLOOR	JULY 2013	1:50	AC-163-006	JD Checked

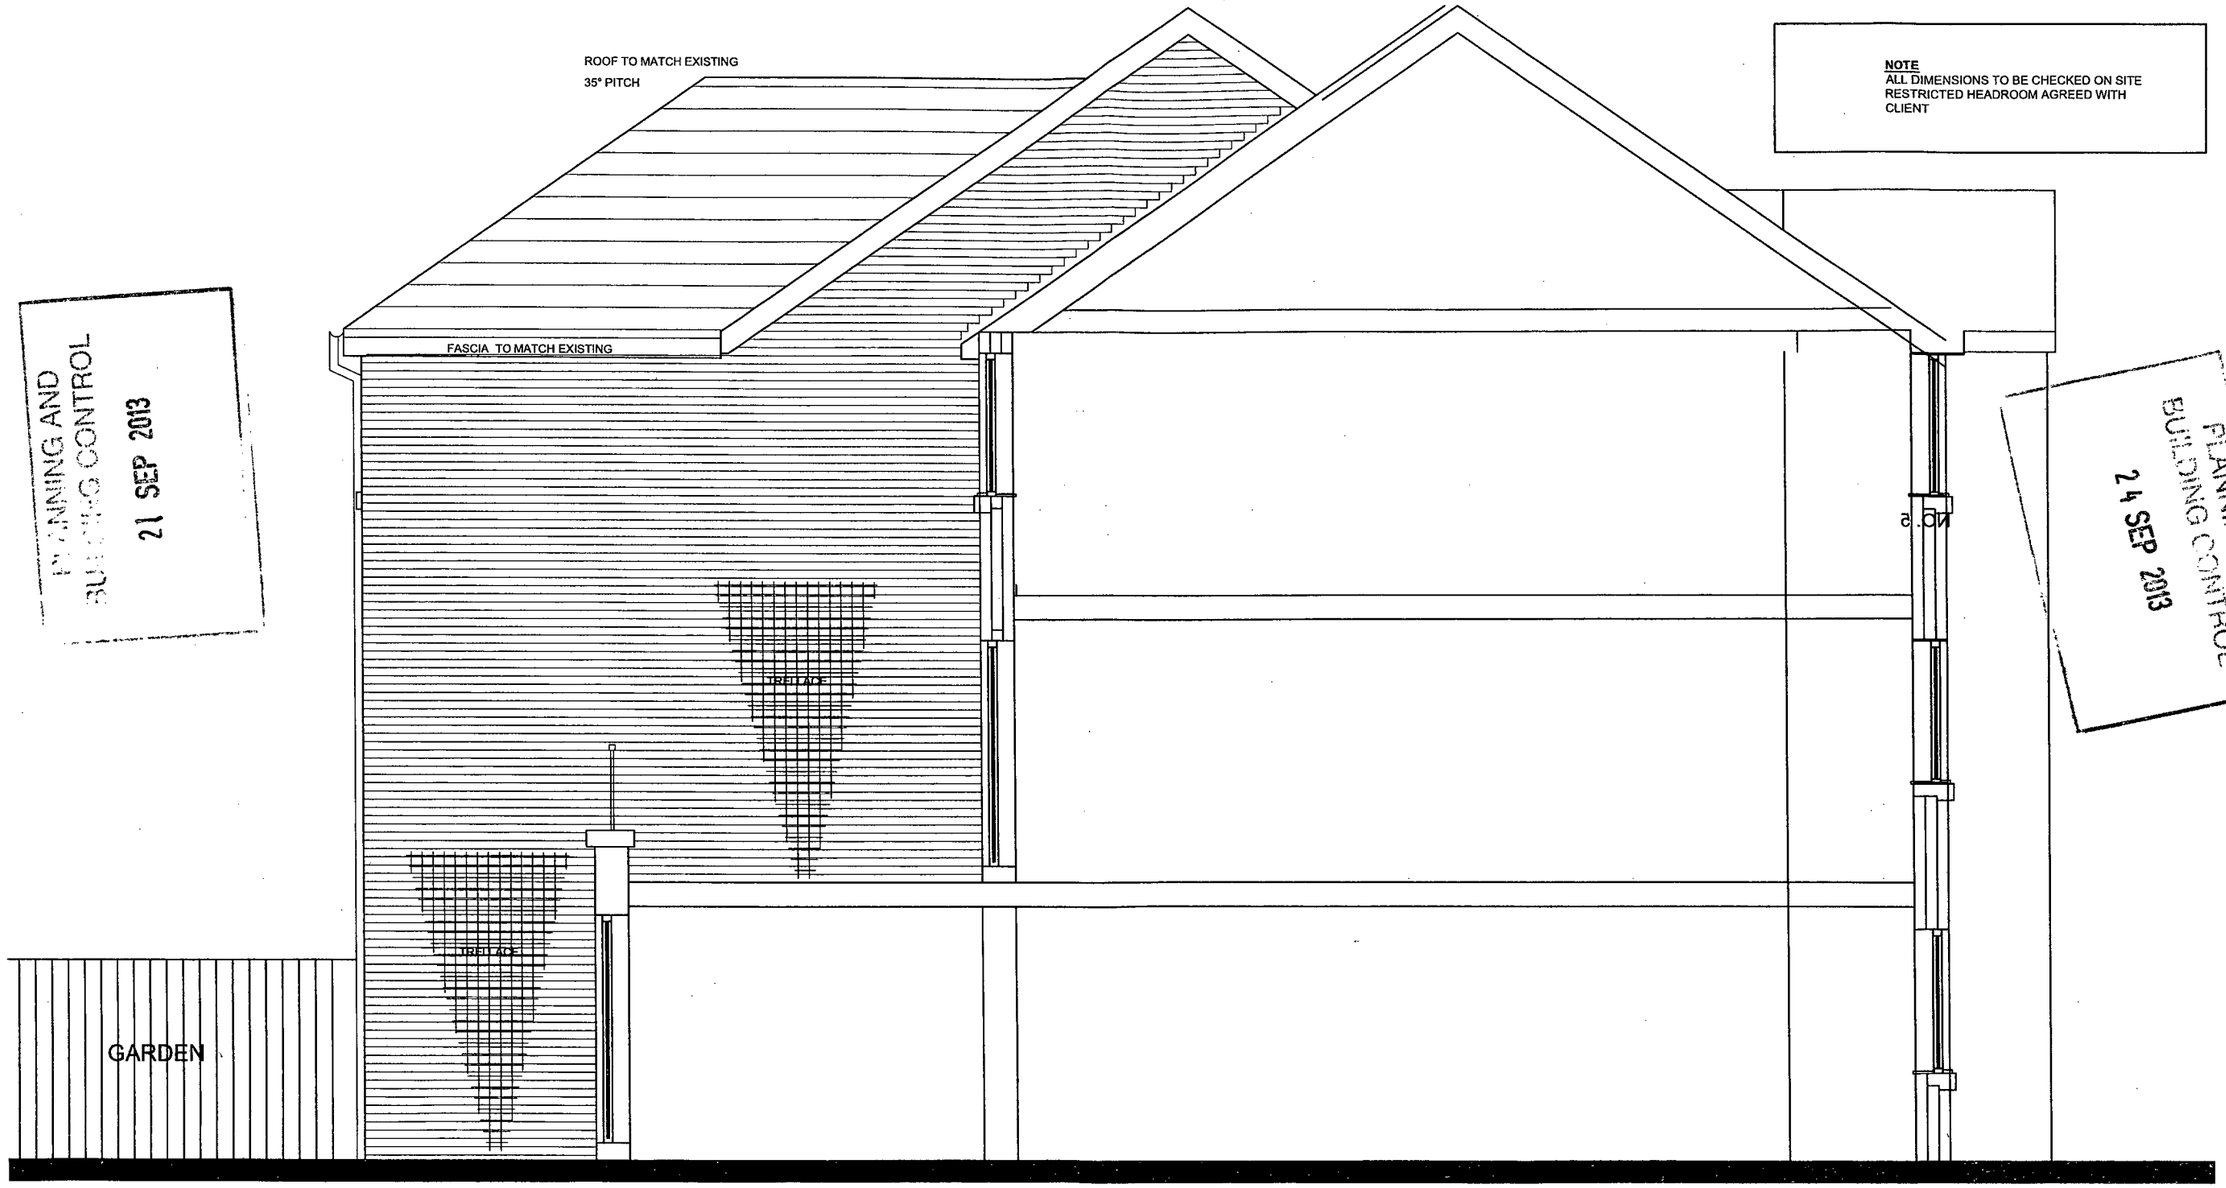

NOTE
ALL DIMENSIONS TO BE CHECKED ON SITE
RESTRICTED HEADROOM AGREED WITH CLIENT

PLANNING AND BUILDING CONTROL
21 SEP 2013

PLANNING AND BUILDING CONTROL
24 SEP 2013

PROPOSED SIDE ELEVATION

ARCHITECTURAL CONSULTANTS
5 Scarisbrick Avenue. Didsbury. M20 6EU. Tel:- 0161 4454896 - 07511908852 Justin.d@virgin.net

CLIENT	CONTRACT	DRAWING	DATE	SCALE	DRAWING NO.	Drawn
DAVID HESKETH	7 EVANS CLOSE DIDSBURY MANCHESTER M20 2SQ	PROPOSED SIDE ELEVATION	JULY 2013	1:50	AC-163-015	JD Checked