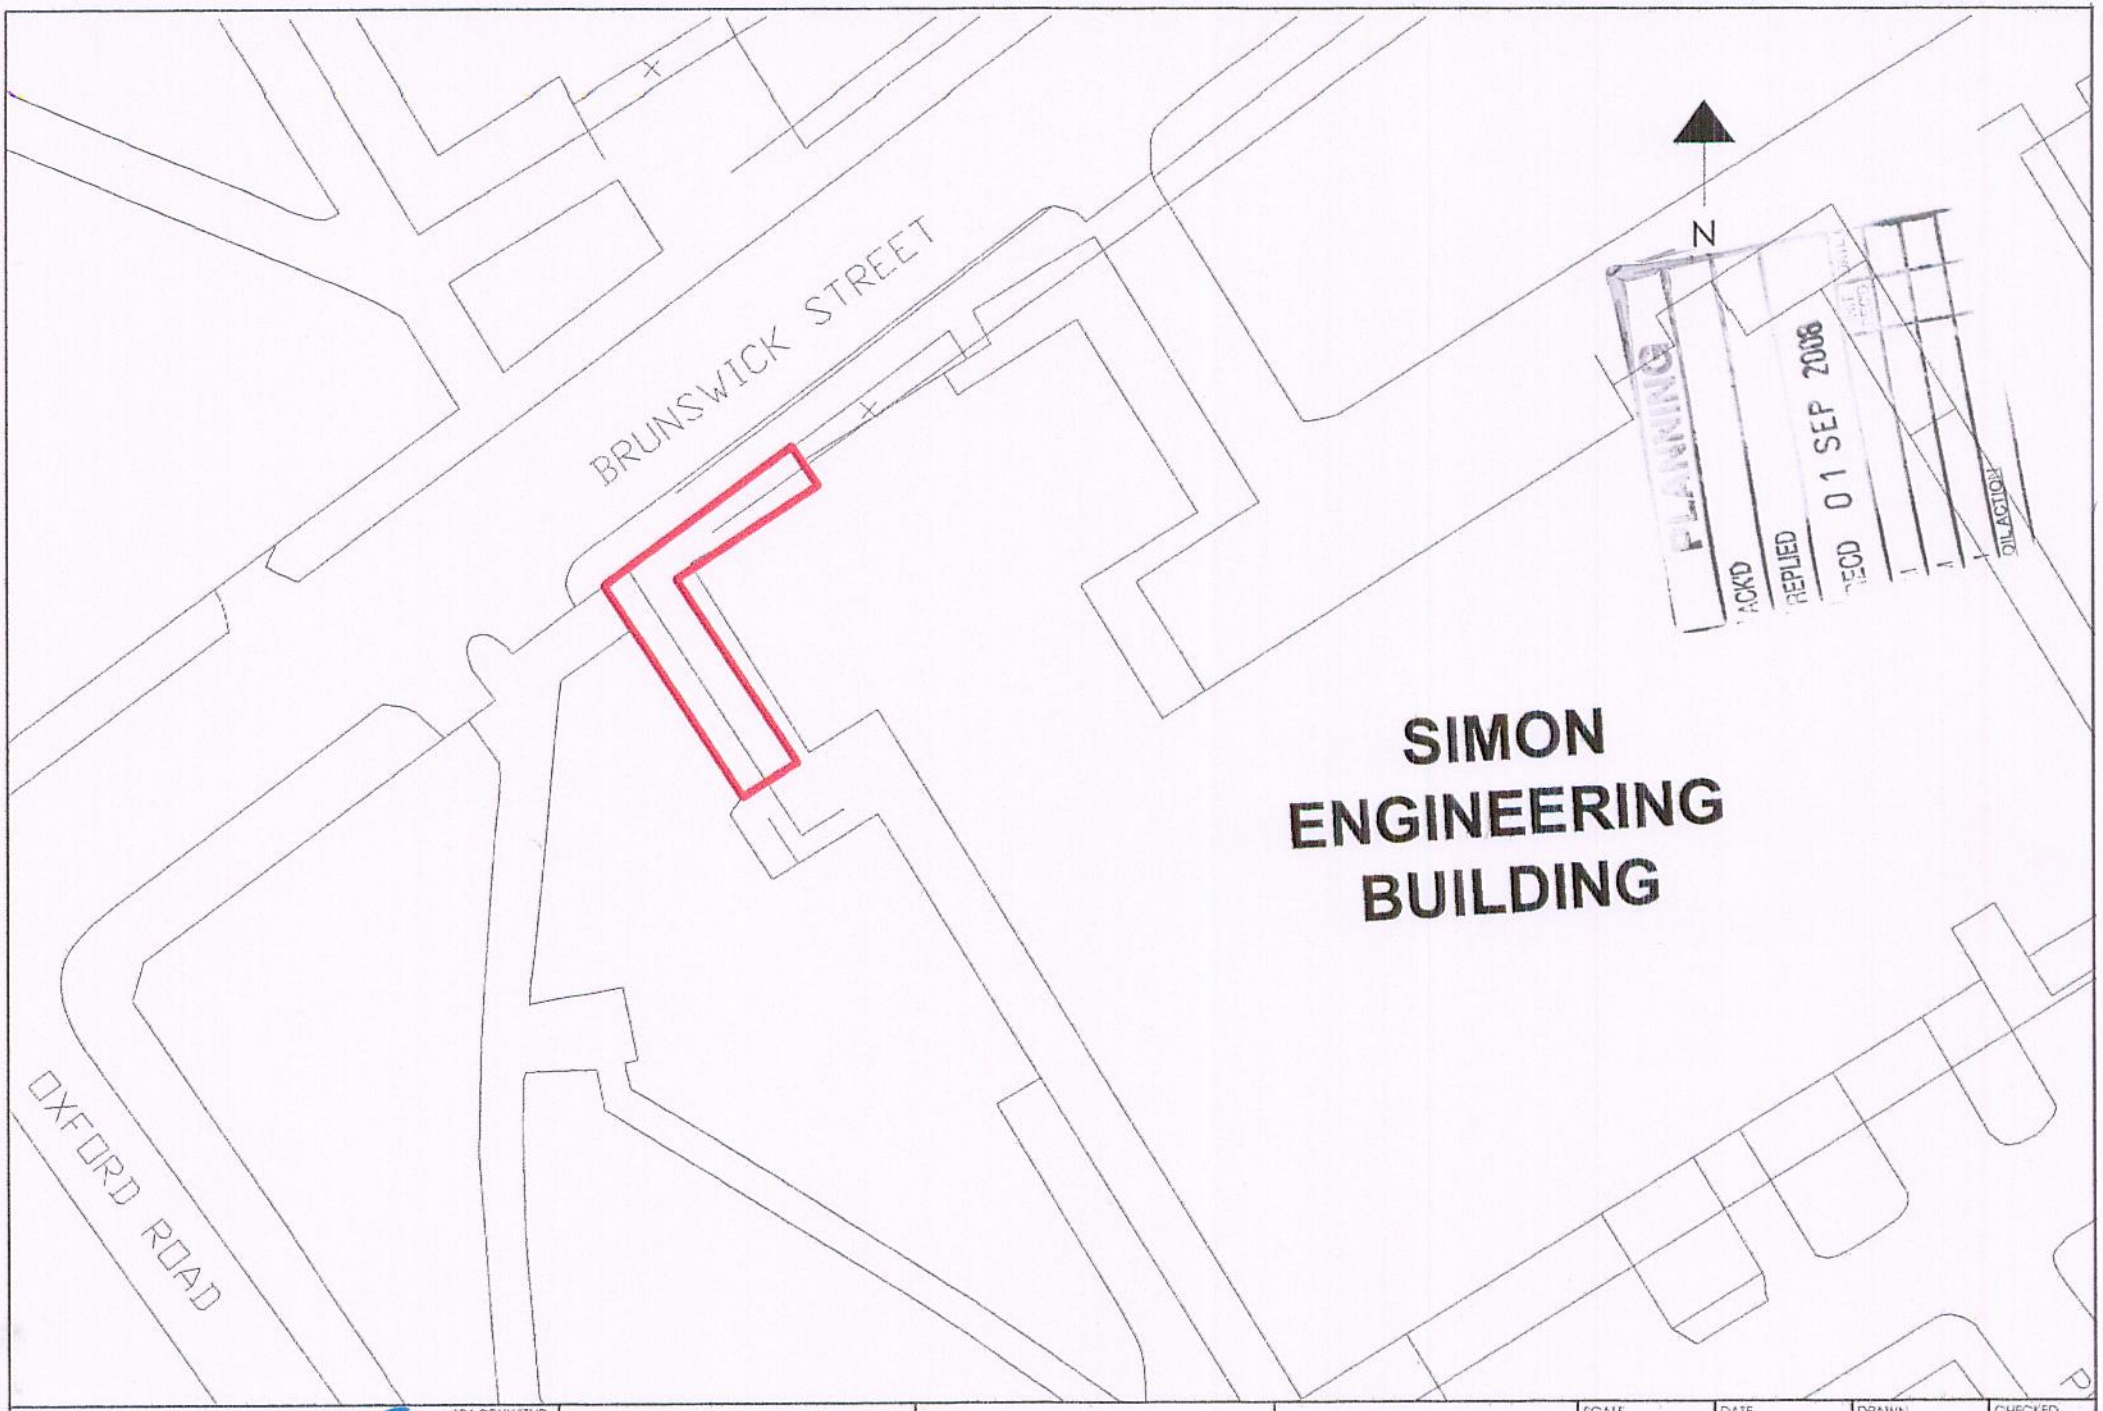

sdaconsulting
construction consultants
SDA CONSULTING
EDWARD HOUSE
DEVA CENTRE
TRINITY WAY
SALFORD
MANCHESTER
M3 7BE
TEL: 0161 819 5252
FAX: 0161 634 6733

JOB TITLE SIMON ENGINEERING BUILDING CATERING OUTLET REFURBISHMENT	CLIENT UNIVERSITY OF MANCHESTER	DRAWING REF. PLAN SHOWING AREA OF PROPOSED ACCESS RAMP	SCALE 1:500	DATE 27 08 08	DRAWN JO'N	CHECKED SB
			REV. SUFFIX			
			DRAWING NO. 1012.108			