


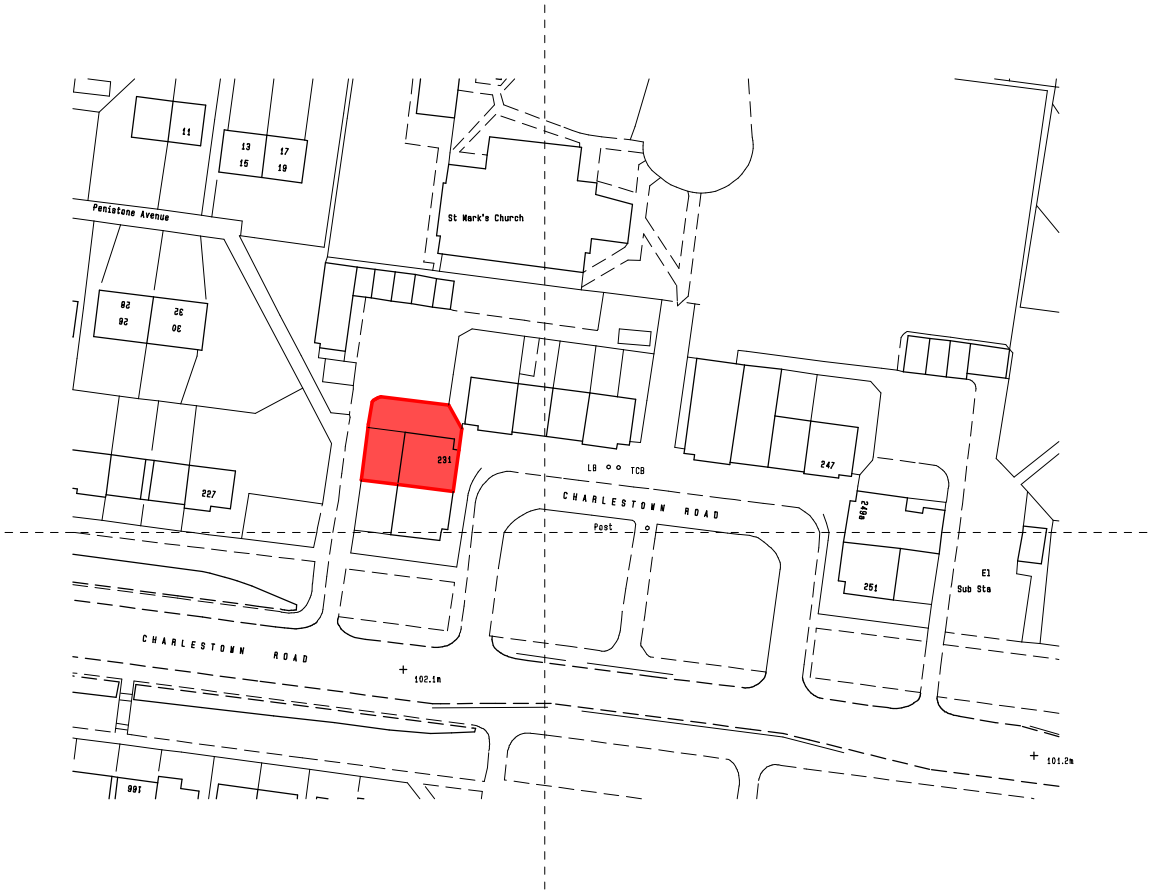

Ordnance Survey (c) Crown Copyright 2013.
All rights reserved. Licence number 100022432

Rev	Comment	Date	Initials

BUILDING DESIGN SERVICES
Chartered Architectural Technologist

10 Harpford Close, Breightmet,
Bolton. BL2 6TN.
Tel : 01204 : 383793. Mob : 07966 : 211995.
jeff.bds93@hotmail.co.uk

Client : Mr Tony Sykes.

Project : 231 Charlestown Road, Blackley, Manchester.

Drawing : Location Plan

Drawn : J. C.

Date : 25.07.2013.

Scale : 1:1250 @ A4

Job Number : 14513

Drawing Number : 02 **Rev :**