ARTELIA
INTERNATIONAL

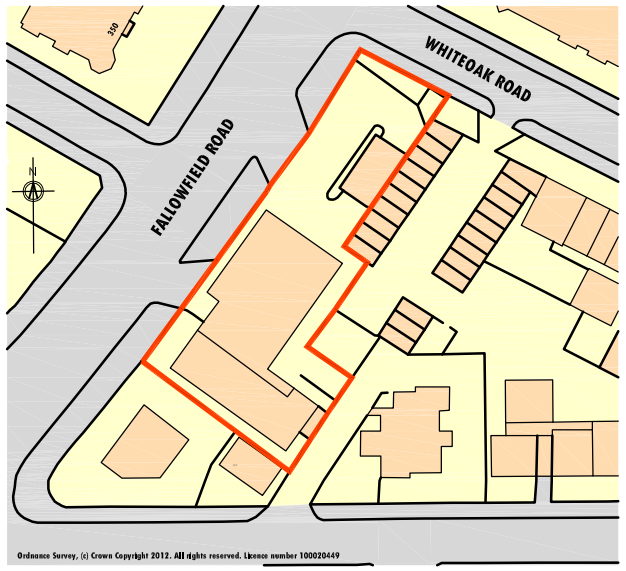

LOCATION PLAN - Scale 1:1250

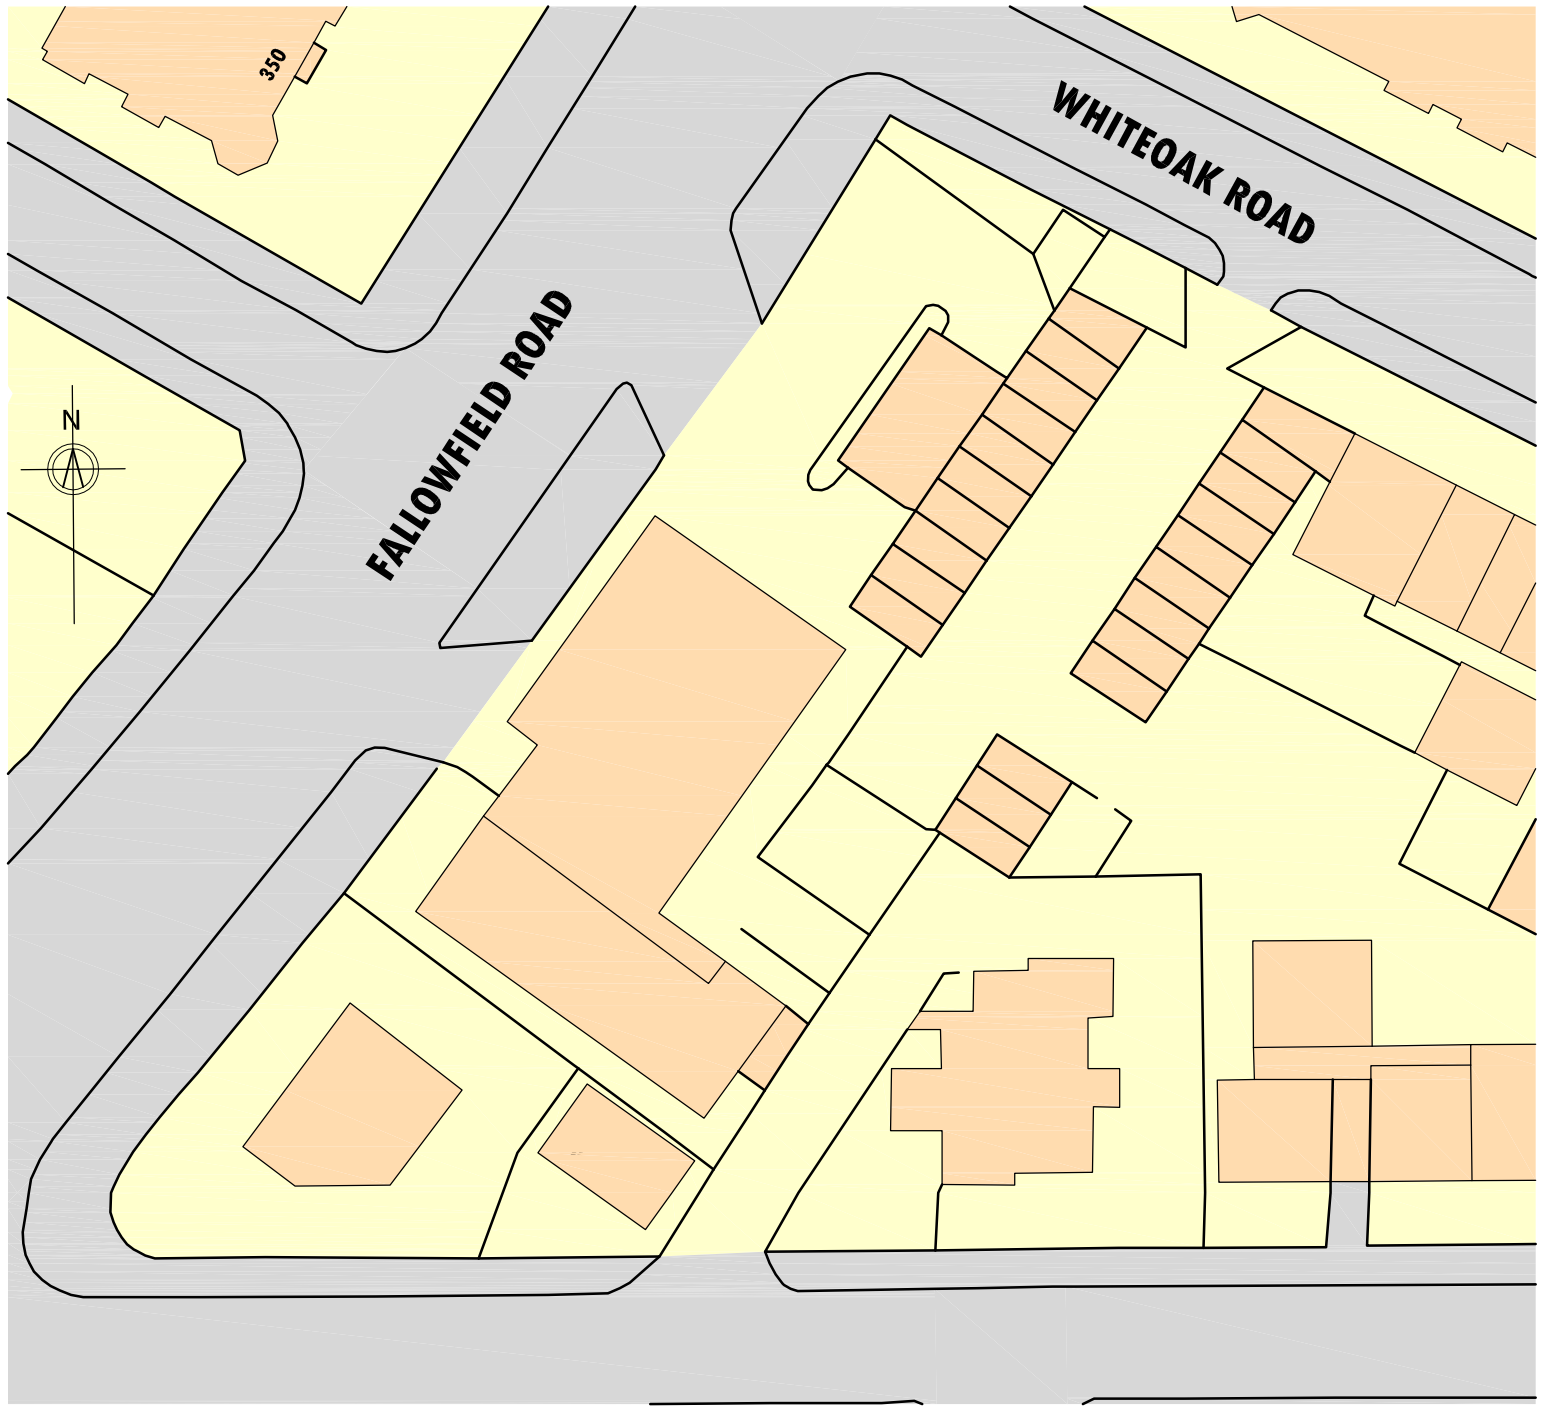

BLOCK PLAN - Scale 1:500

A3
ORIGINAL
PLOT SIZE

ADVERTS DRAWING

RLdm
project managers & architects

REV	DATE		BY

PROJECT : SHELL FALLOWFIELD,
WILMSLOW ROAD, RUSHOLME,
MANCHESTER, M14 6AH.

TITLE : LOCATION & BLOCK PLAN

SHELL UK RETAIL
PO BOX 430
STAINES
TW18 3ZB
UNITED KINGDOM

DRAWN BY :	JSL	SCALE :	1:500 & 1:1250
DATE :	27.06.12	PLOT DATE :	27.06.12
CAD FILE :	E:\ARCHIVE\DRAWINGS\10011355_FALLOWFIELD_2012		

DWG No :	1355 - 02	PLG	2012	