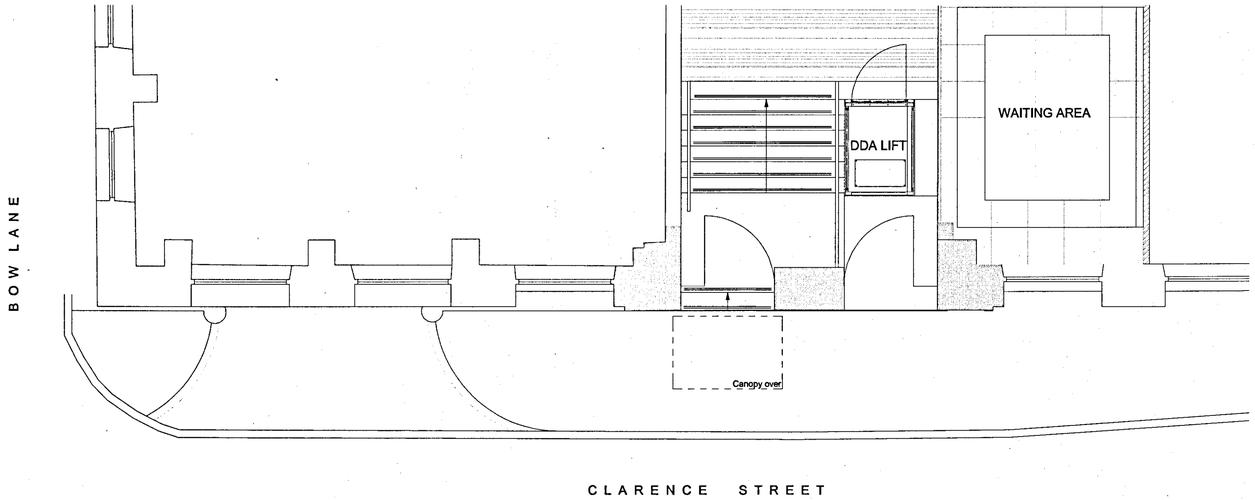

Pavement Landscape Plan

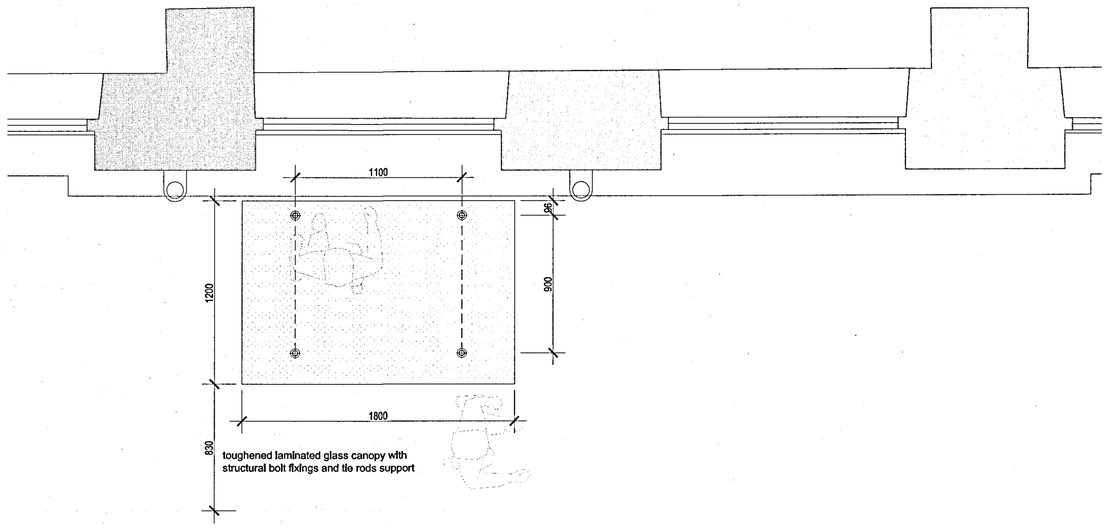

Canopy Layout - Scale 1:20

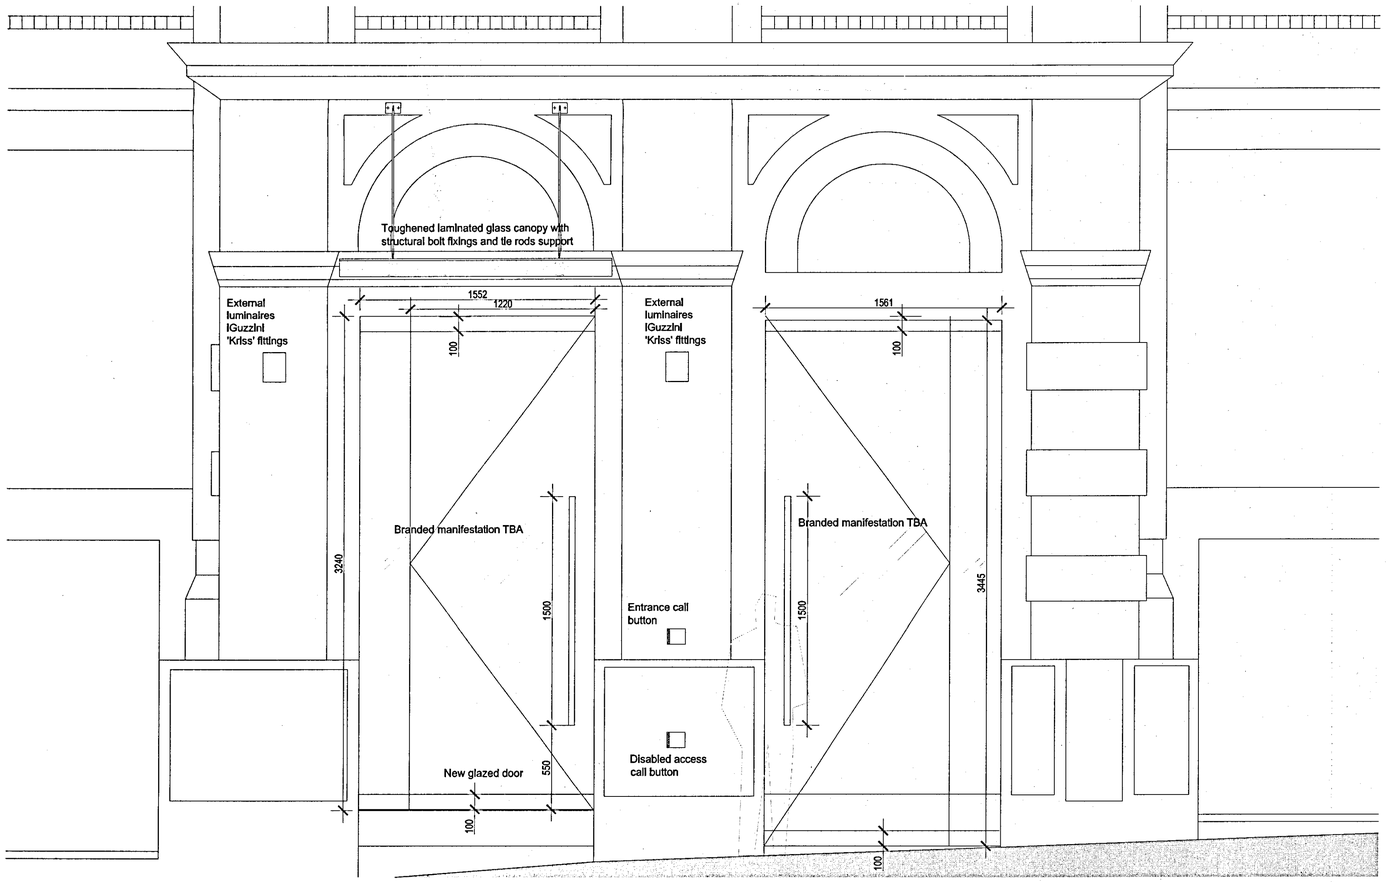

Clarence Street Entrance Elevation - Scale 1:20

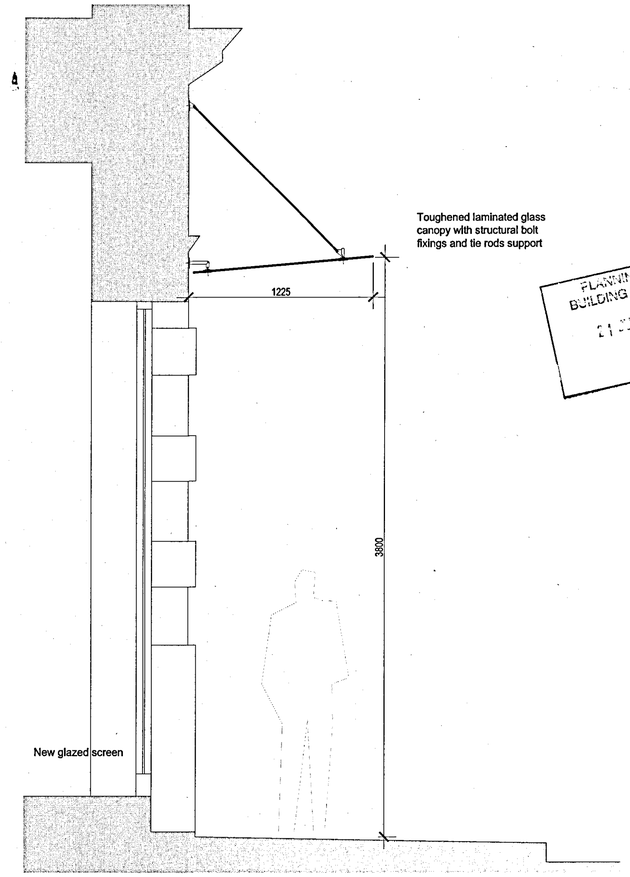

Clarence Street Entrance Section - Scale 1:20

PLANNING AND BUILDING CONTROL
21 JUN 2012

rev	description	date	dr by	ap by
original by				
GG		24/05/2012		DM

Aedas
Architecture

Aedas Architects Ltd
Parsonage Chambers
3 The Parsonage
Manchester M3 2HW
United Kingdom

T +44(0)161 8287900
F +44(0)161 8287930
E mail chester@aedas.com
aedas.com

client
Himor Group

project
Clarence House

drawing
Clarence Street Entrance
Proposed Canopy, Entrance and DDA Lift

project number	scale	
2011.01266.000	1:50	@A1
drawing number	rev	issue status
AE_20_003	-	PLANNING

This drawing is to be read in conjunction with all related drawings. All dimensions must be checked and verified on site before commencing any work or producing shop drawings. The originator should be notified immediately of any discrepancy. This drawing is copyright and remains the property of Aedas.