All dimensions are to be checked on site, any discrepancies are to be reported to the Architect before work commences. Do not scale from this drawing.

This drawing is to be read in conjunction with all relevant consultants and specialists drawings / documents, any discrepancies are to be reported to the Architect before the affected work commences.

All structural components shown are indicative only. Details / calculations of structural members are to be provided by the Structural Engineer.

This drawing is copyright.



Proposed Blacklock Street Elevation



Proposed Derby Street Elevation



Proposed Woolley Street Elevation

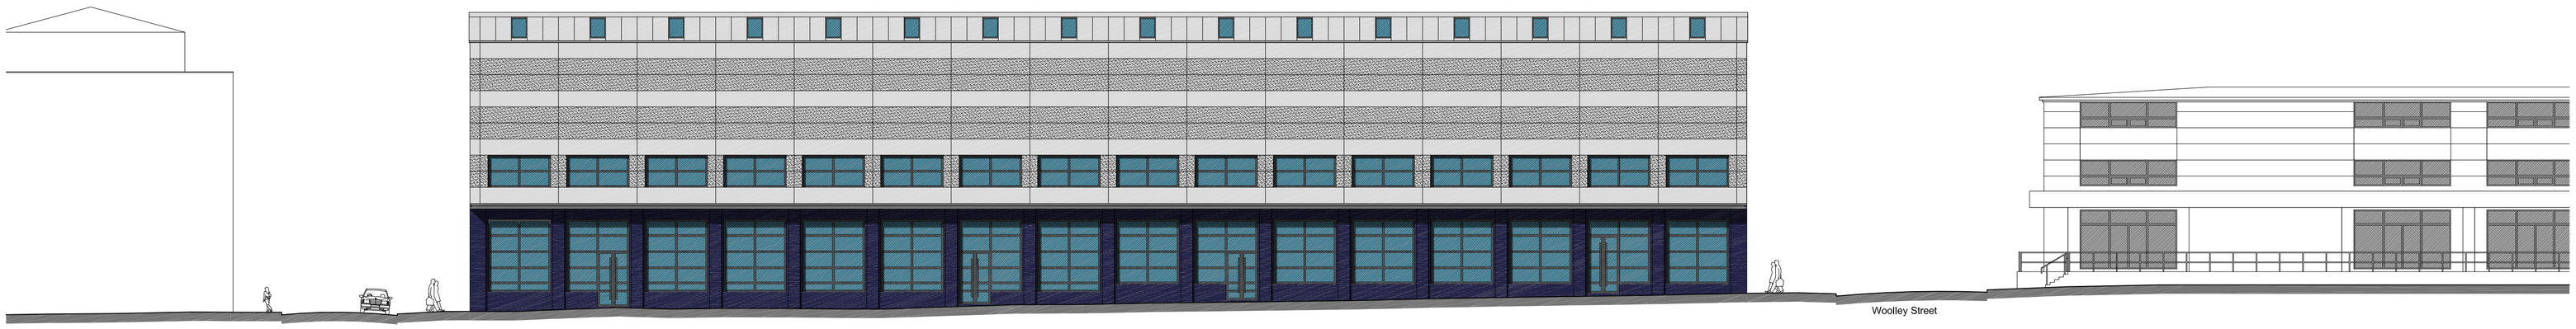

Proposed Knowsley Street Elevation

T&G Associates Limited
Architects & Urban Designers

Tel : 0161 848 7263
Fax : 0161 877 9587
e-mail: mail@tandgassociates.co.uk

1st Floor, Westwood House
Greenwood Office Park,
Manchester, M5 4QH

Client:
China Wholesale Centre Ltd

Project:
Former Lancashire Dairies Site, Cheetham Hill, M8 8LB

Drawing Title:
Proposed Street Scene Elevations

Scale: 1:200 @ A1

Date: September 2012

Drawing No: 8406/120

Revision: -