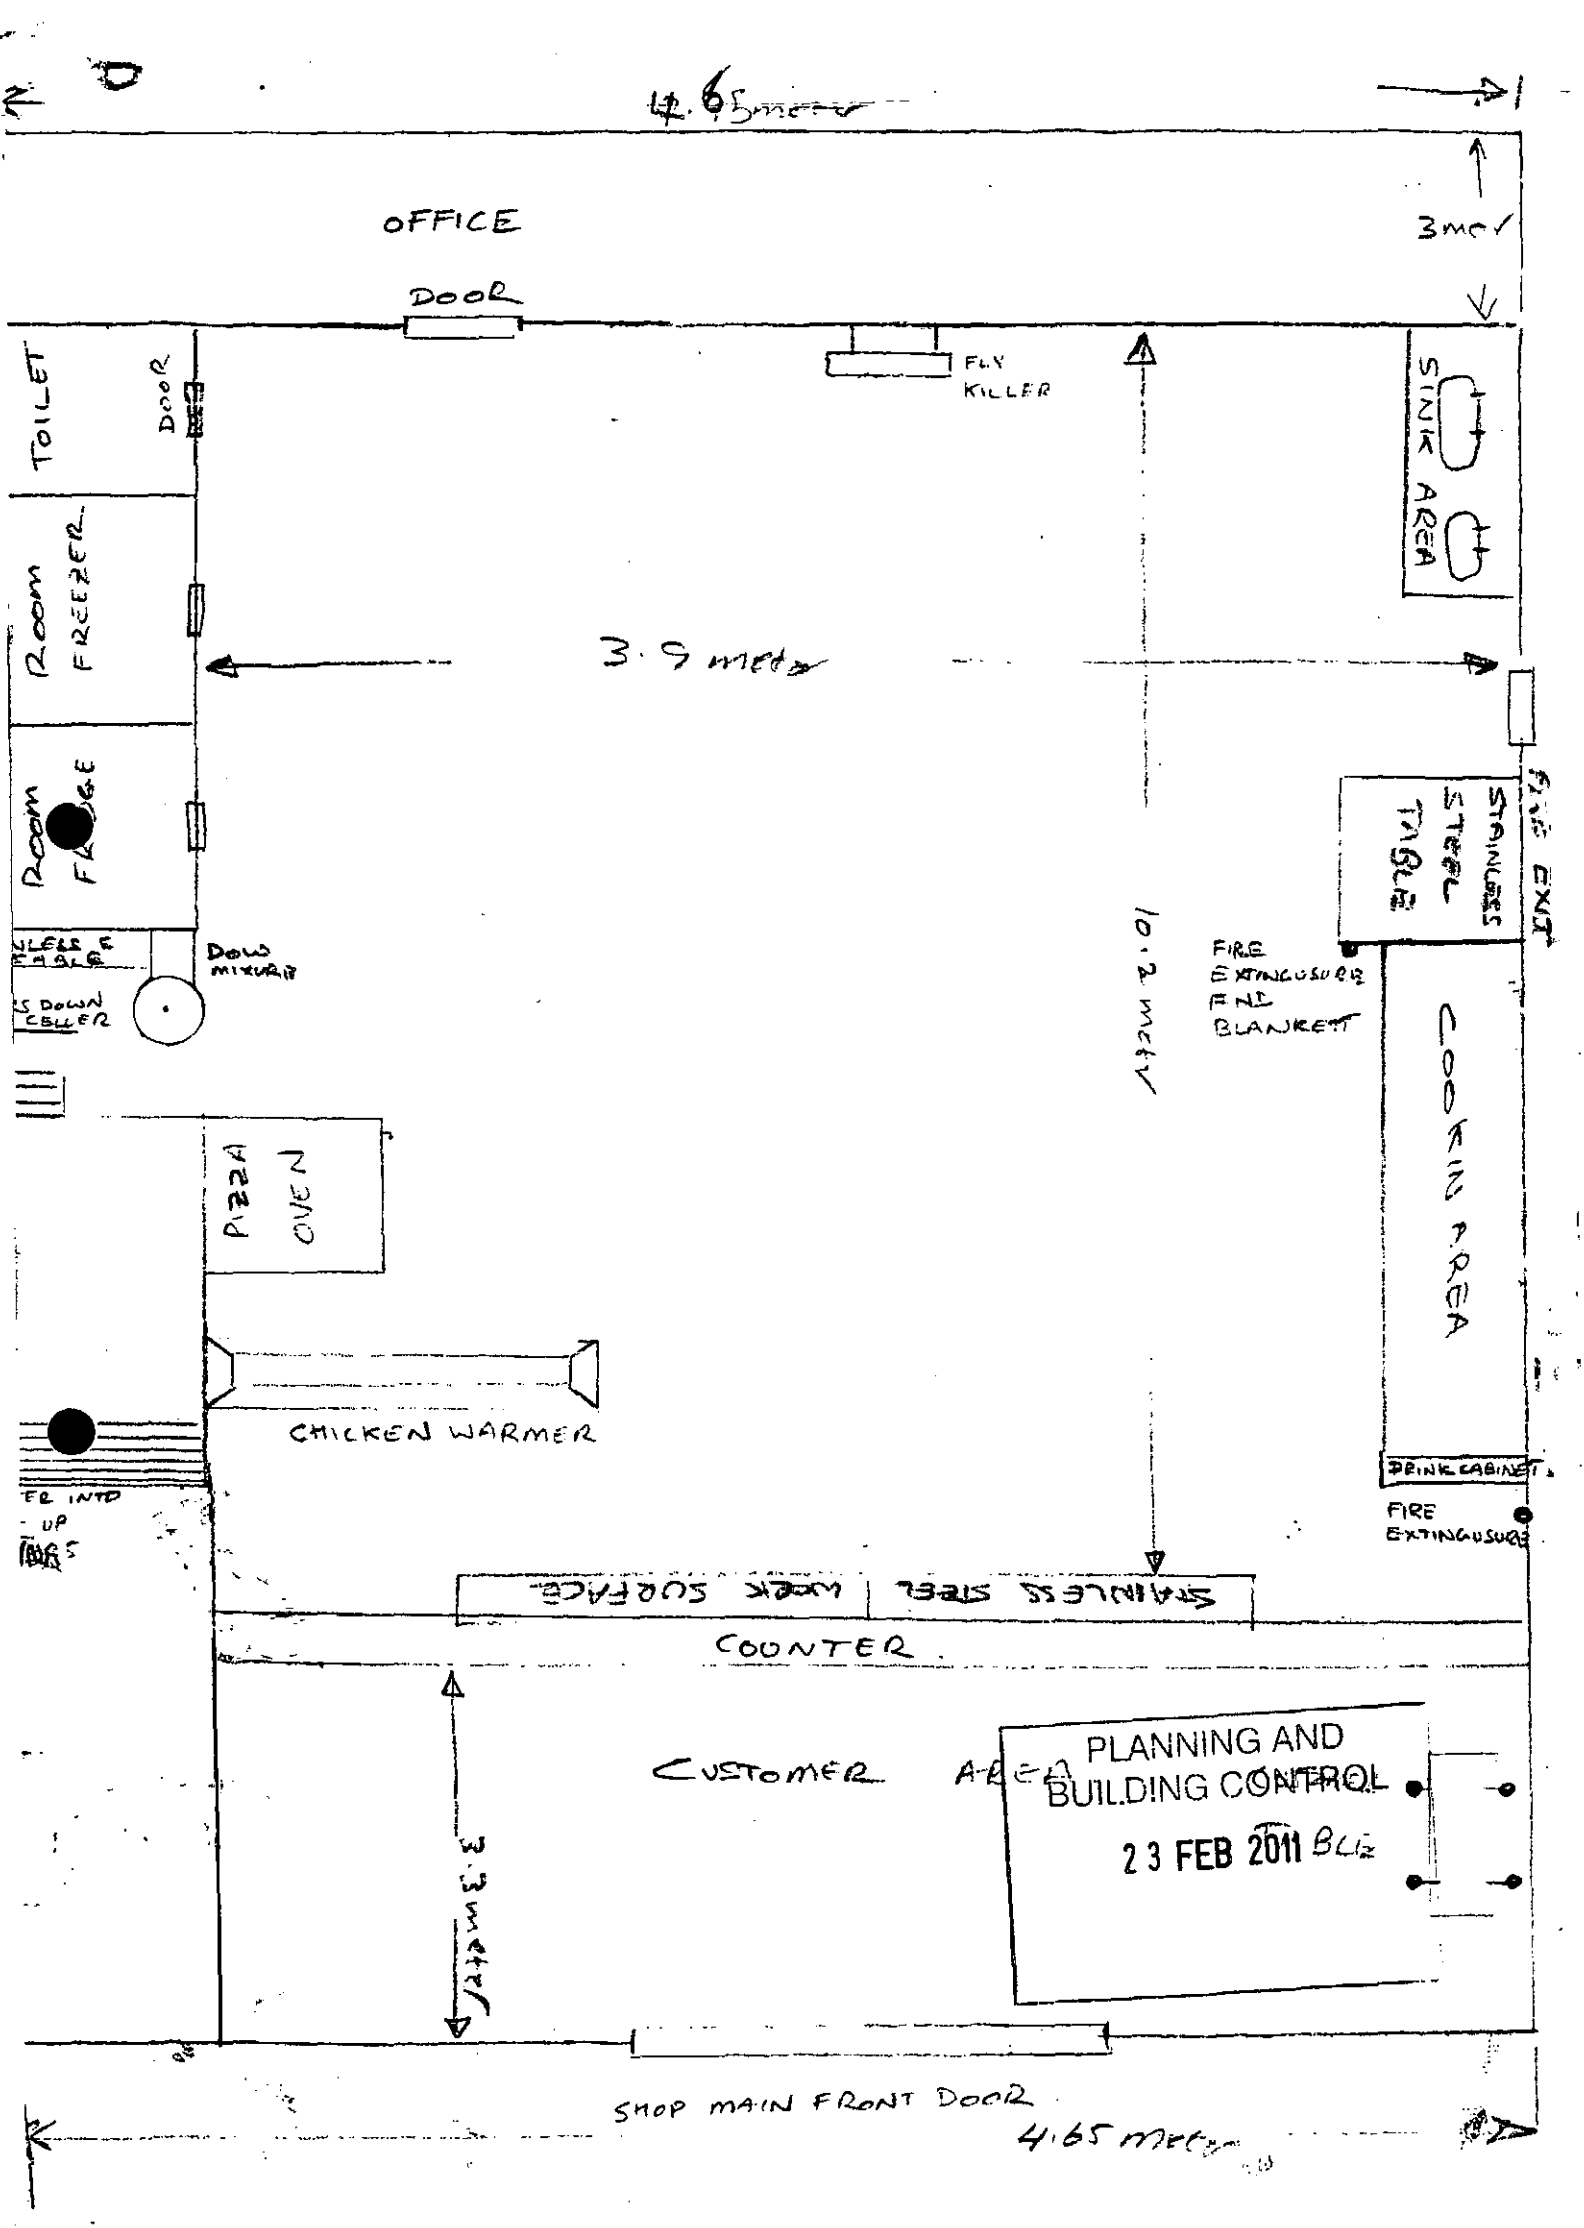
4.65 meter
OFFICE
DOOR
3 meter
TOILET
DOOR
FLY KILLER
SINK AREA
ROOM FREEZER
3.9 meter
ROOM FRIDGE
STAINLESS STEEL TABLE
FIRE EXT
DOW MIXURE
10.2 meter
FIRE EXTINGUSURE AND BLANKETT
COOKIN AREA
PIZZA OVEN
CHICKEN WARMER
DRINK CABINET
FIRE EXTINGUSURE
STAINLESS STEEL WORK SURFACE
COUNTER
CUSTOMER AREA
PLANNING AND BUILDING CONTROL
23 FEB 2011
3.3 meter
SHOP MAIN FRONT DOOR
4.65 meter

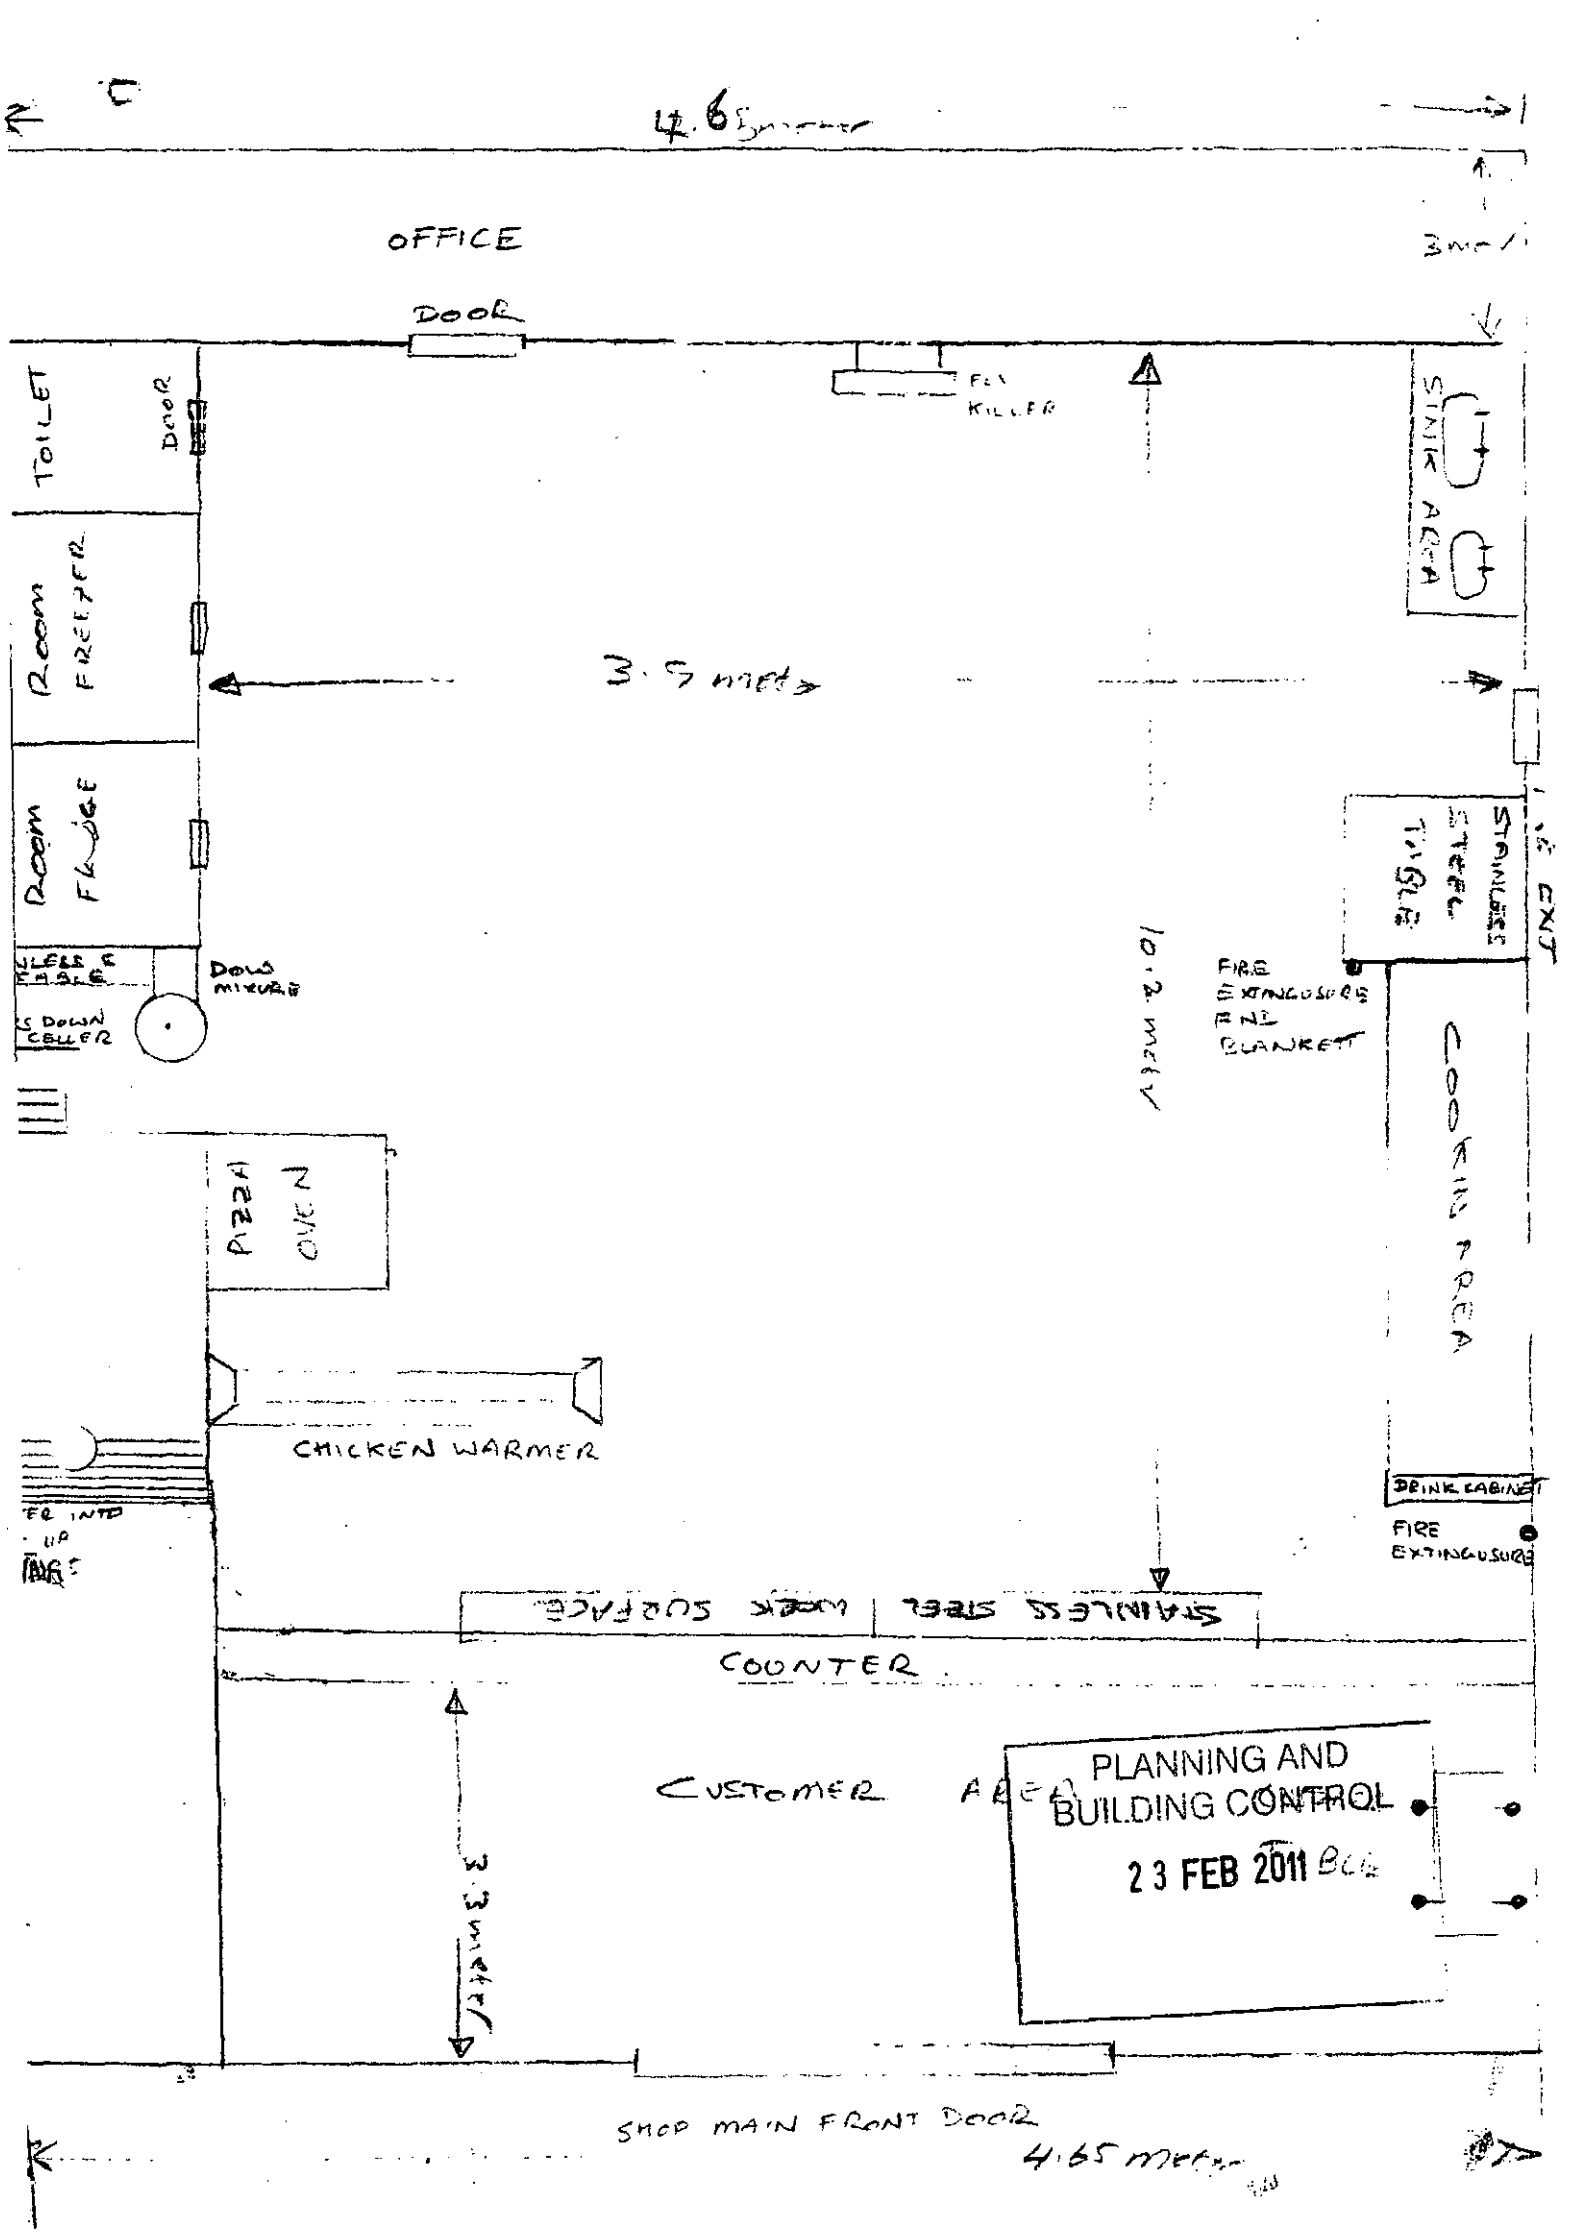

PLANNING AND BUILDING CONTROL
23 FEB 2011