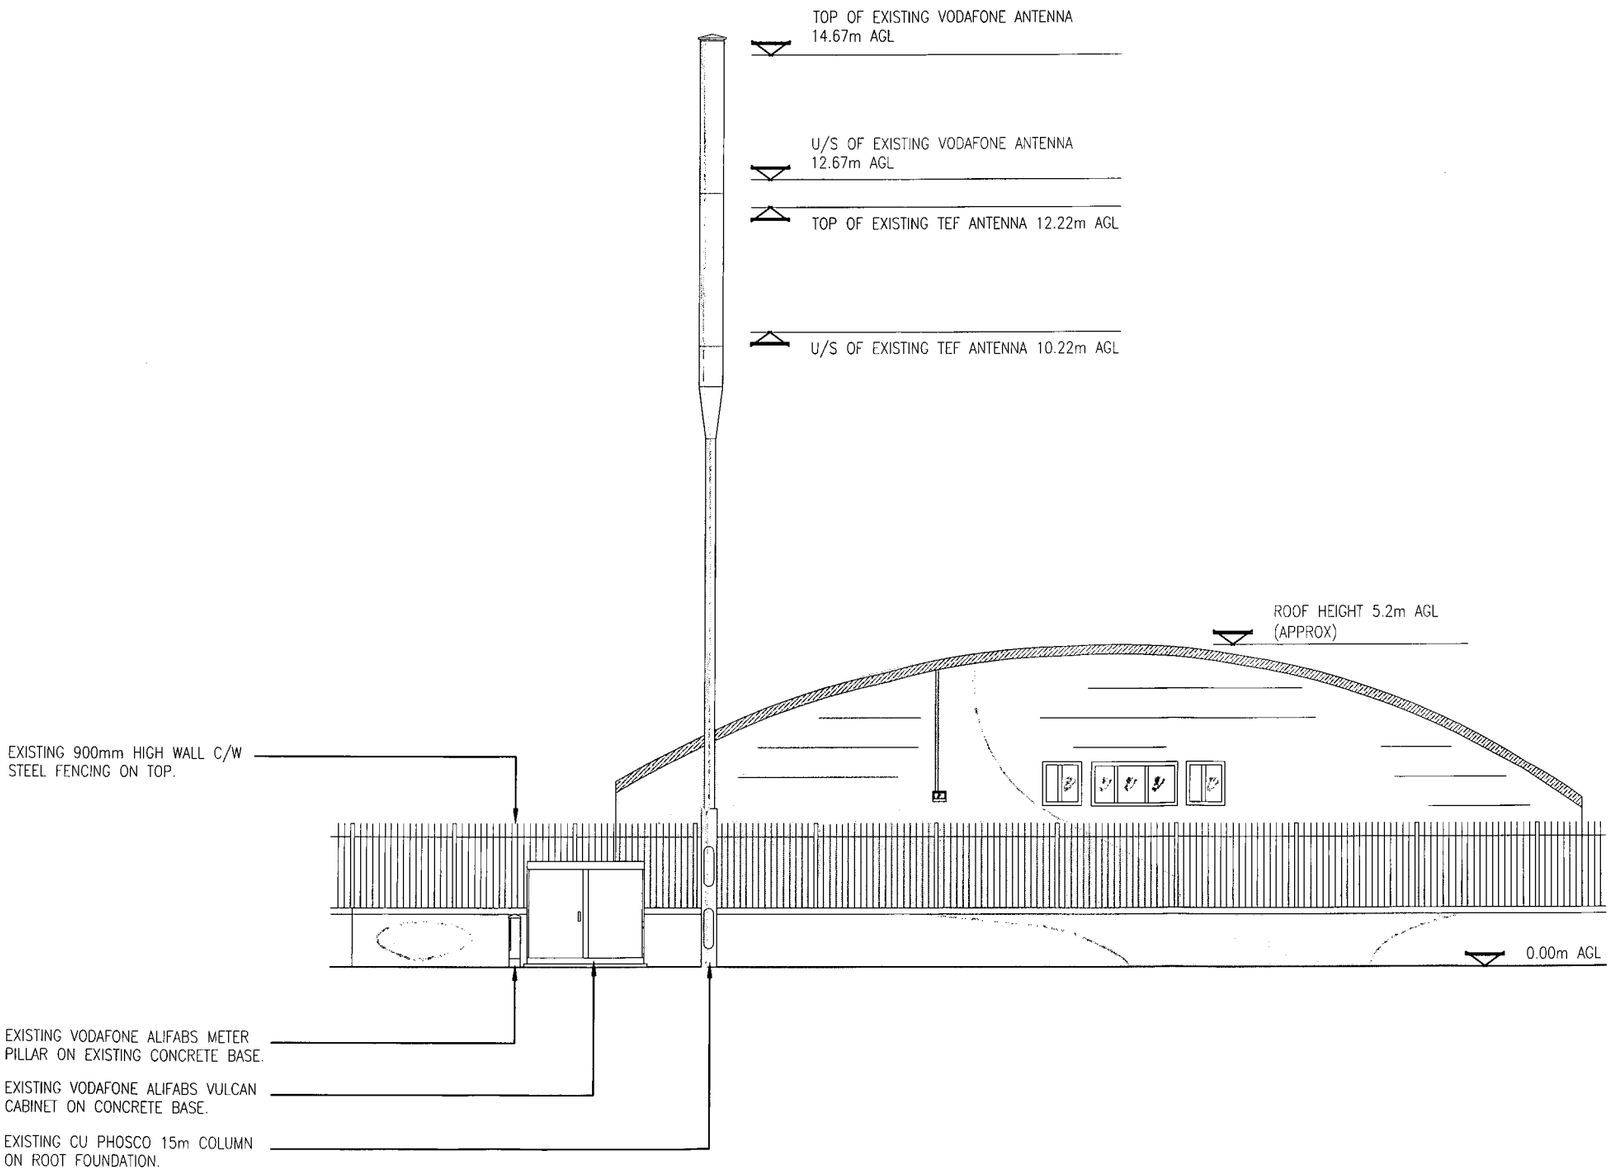

EXISTING SOUTH ELEVATION
(1:100)

Notes:
1 ALL DIMENSIONS ARE IN MM UNLESS NOTED OTHERWISE

N.G.R. E: 387984 N: 397392

PLANNING AND BUILDING CONTROL
05 MAR 2013

REV	MODIFICATION	BY	CH	DATE
A	Issued for Approval	CAB	JT	14.02.13

mono
MONO CONSULTANTS LIMITED
No. 58 Cygnet Court
Timothy's Bridge Road
Stratford-upon-Avon
Warwickshire
CV37 9NW
t. 44 (0)1789 206500
f. 44 (0)1789 206529
www.monoconsultants.com

CTIL

Cell Name	Opt
BERTHA STREET	A

Cell ID No

CTIL	Host	Sharer
(CTIL) 133188	(VF) 81135	(TEF) N/A

Site Address / Contact Details

BERTHA STREET
OPENSHAW
MANCHESTER
M11 2NA

Drawing Title: EXISTING SITE ELEVATION

Purpose of issue: PLANNING

Drawing Number: 301

Scale:	Drawn:	Date:	Issue:
As Shown	CAB	14.02.13	A

Checked:	Date:	Approved:	Date:
JT	14.02.13	PA	14.02.13