CONVERT EXISTING NON-AD SHELTER TO ADVERTISING.

JCDecaux	Street Furniture Site Survey	Doc. Ref: SF-OPS-FRM-0001

Contracting Party	0300099		**T&D Code**	020301			**JCD No**		
Assignment	C	Resite	5%	Prev JCD No	MAN2218AB		Client No	EB4304	
Address	Ifo	No	506						
Main Road	Victoria Avenue, Manchester				District Name	Higher Blackley			
12 Mtrs	Aft	Side Street	Glenbrook Road						
Direction of	Rochdale Road			Adcase position	H		Ad consent req'd	Yes	
Easting	384150	Northing	404100	Promap		AZ Ref	93 G2	Postcode	M9 0PL
Sub-family	Trafic	Config No	003	Roof Size	1600	Screen to	Middle		

Panel type			Polyester			Note	Change config from 001 to 003
W - holes			1			Move bench to left.	
W/o- holes			1				
Return			1			Size	490mm

T/table case	Yes	Size	JCD											
Ad case 1	F													
Bench	Yes	Type	BBQ											

Planning Application No		Date Applied		Date Granted	
Illumination	Mains Electric		Direct connection	Existing	

Site Sketch (ensure all key features are noted):

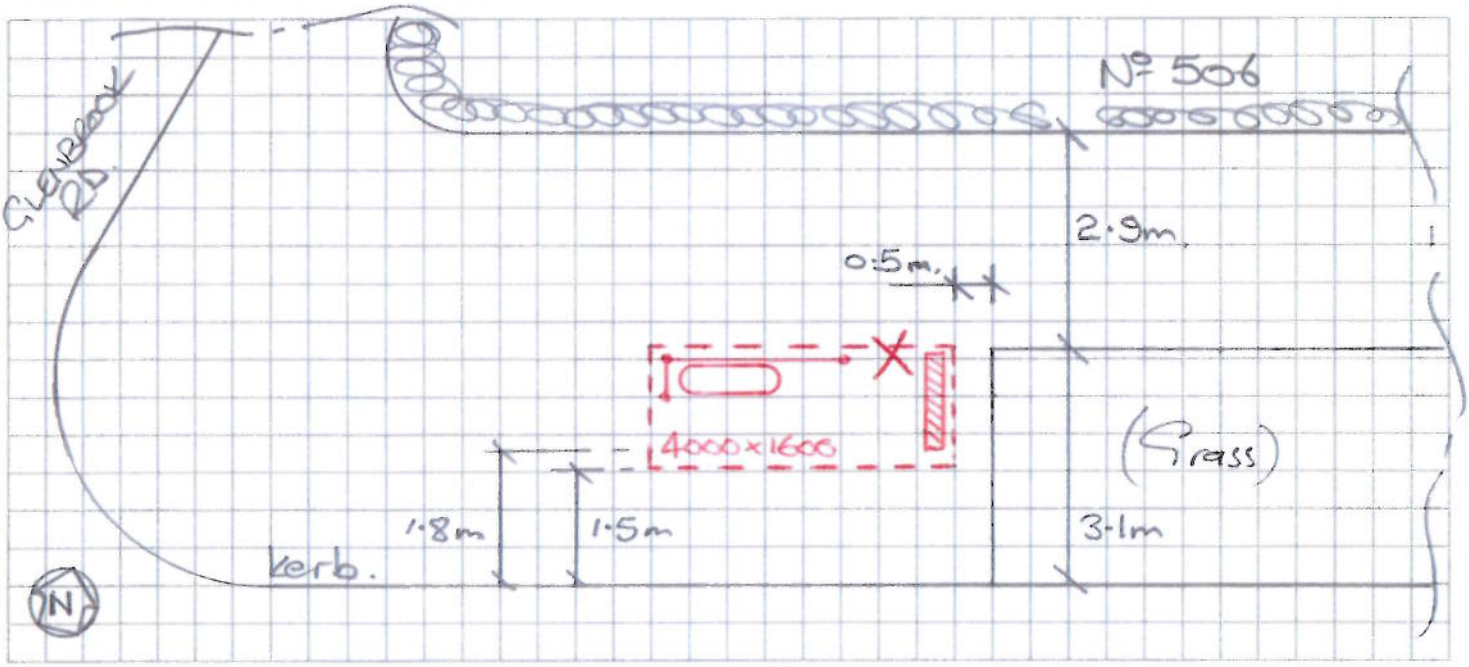

Direction of traffic → **Scale – 1:100**

Footpath	6.0m	Roof to Kerb	1.5m		
JCDecaux	Eric Spink	Signature		Date	
Client	C Robinson	Highway	John Upton	Date	240811

Notes	GMP site rep: Dean Memory
Change config to 003. Move bench to left.	

Reinstatement			Asphalt						

Traffic sensitivity notes	Single Yellow line
Health & Safety notes	No obvious hazzards
Client / Developers/ Contractor contact details	See SFDWRS