PROPOSED

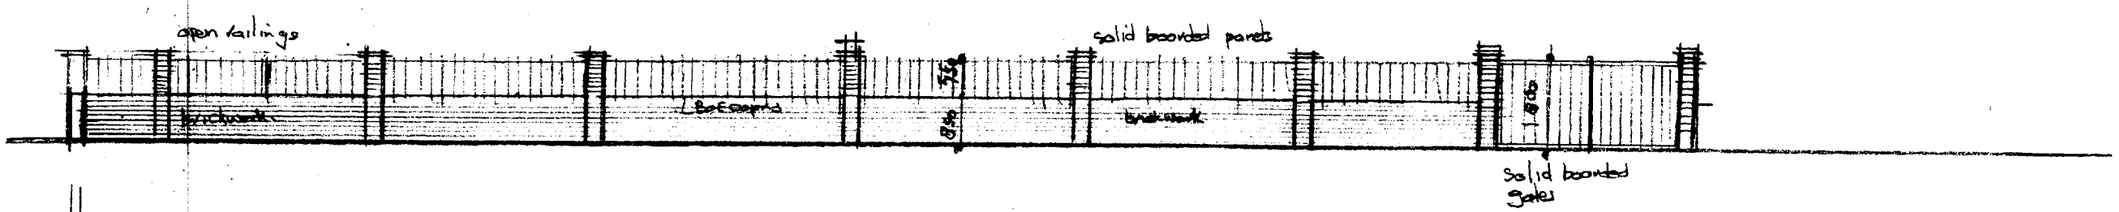

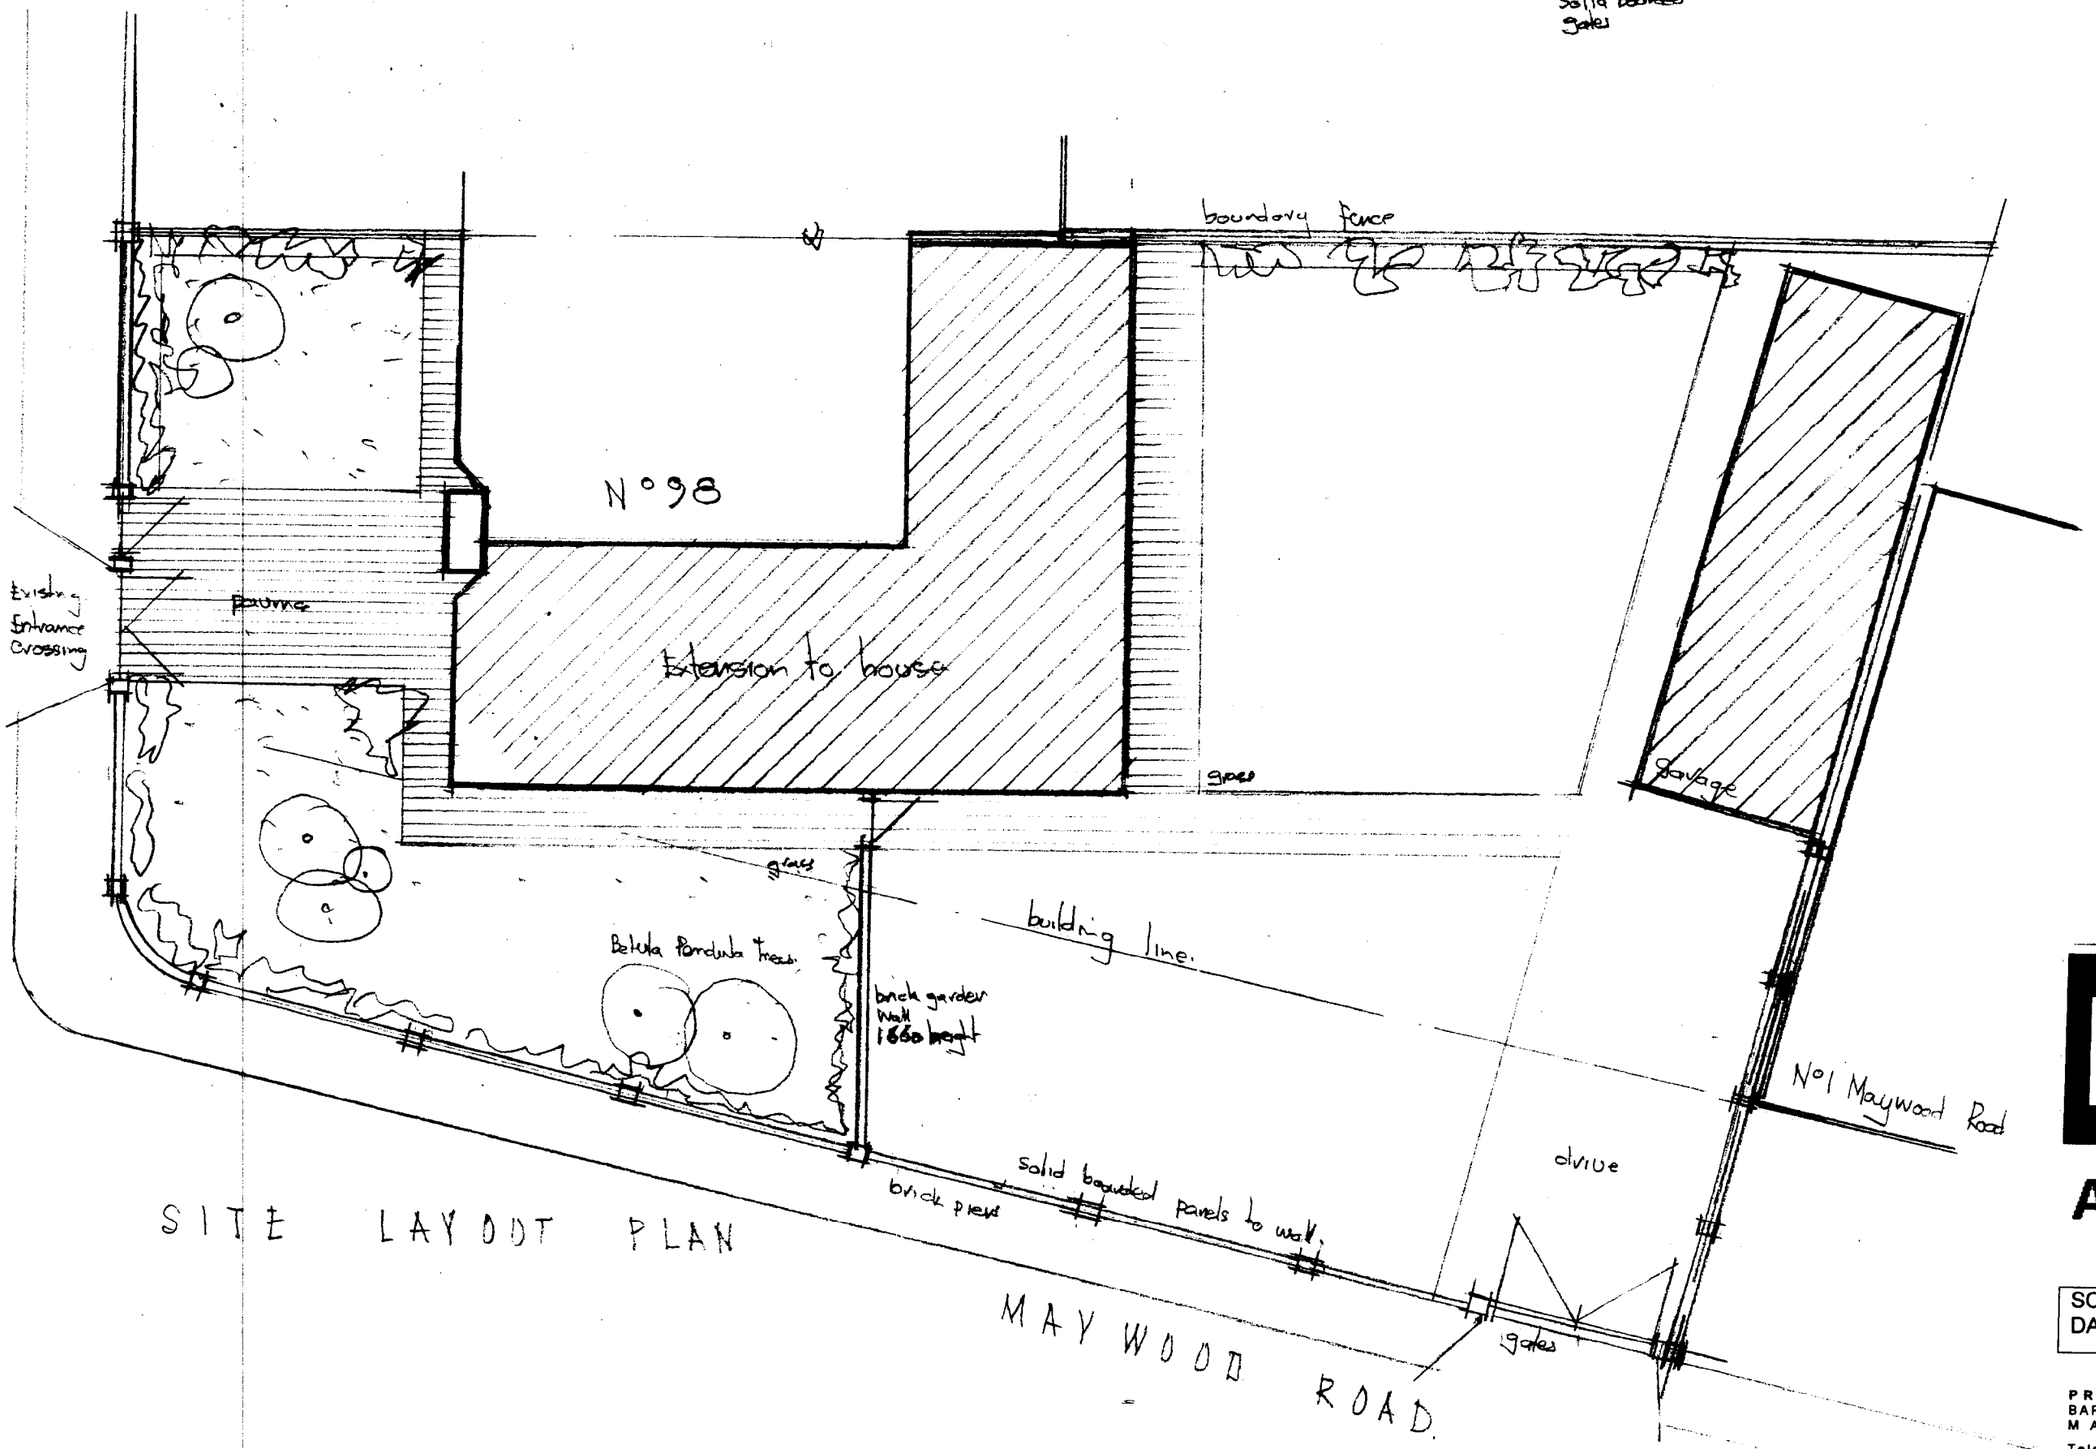

SITE LAYOUT PLAN

M
M
M
FOR PLANNING

PDC
ARCHITECTS

SCALE:	1:100	Drg. No.
DATE:	06:08	838.07

PROJECT DESIGN CONSULTANTS
BARCLAY HOUSE, 35 WHITWORTH ST. WEST
MANCHESTER, M1 5NG
Telephone