DO NOT SCALE FROM THIS DRAWING.
CONTRACTORS MUST VERIFY DIMENSIONS ON SITE BEFORE SETTING OUT, COMMENCING WORK OR MAKING ANY SHOP DRAWINGS

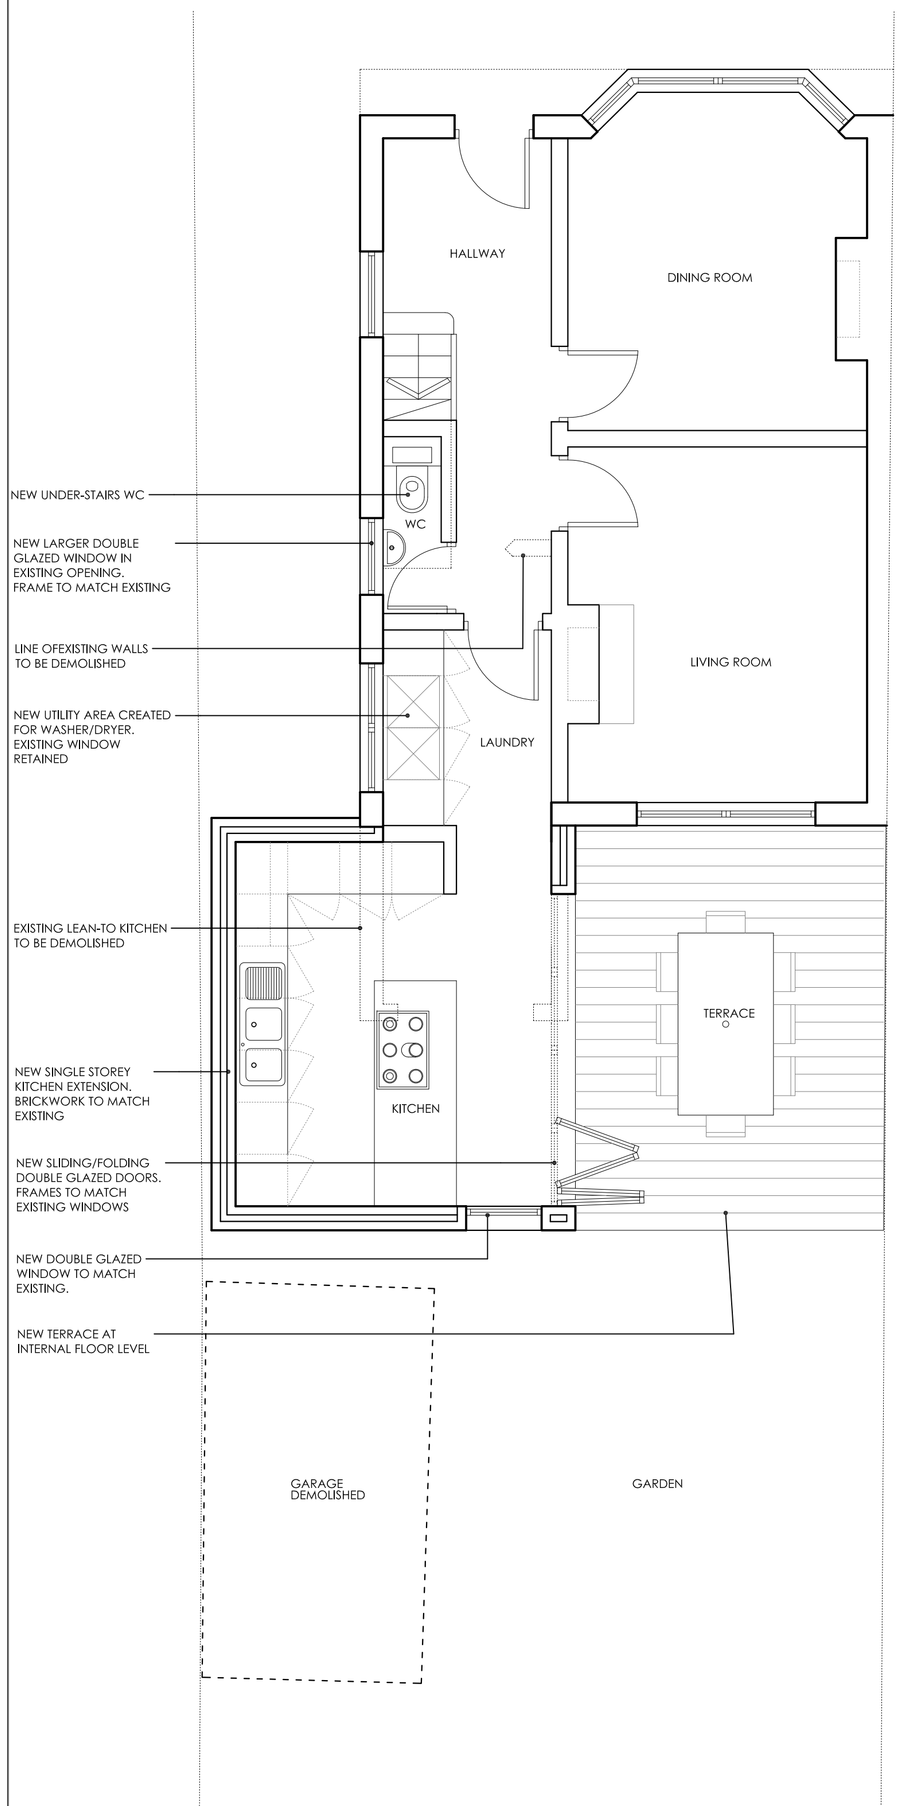

PROPOSED GROUND FLOOR PLAN

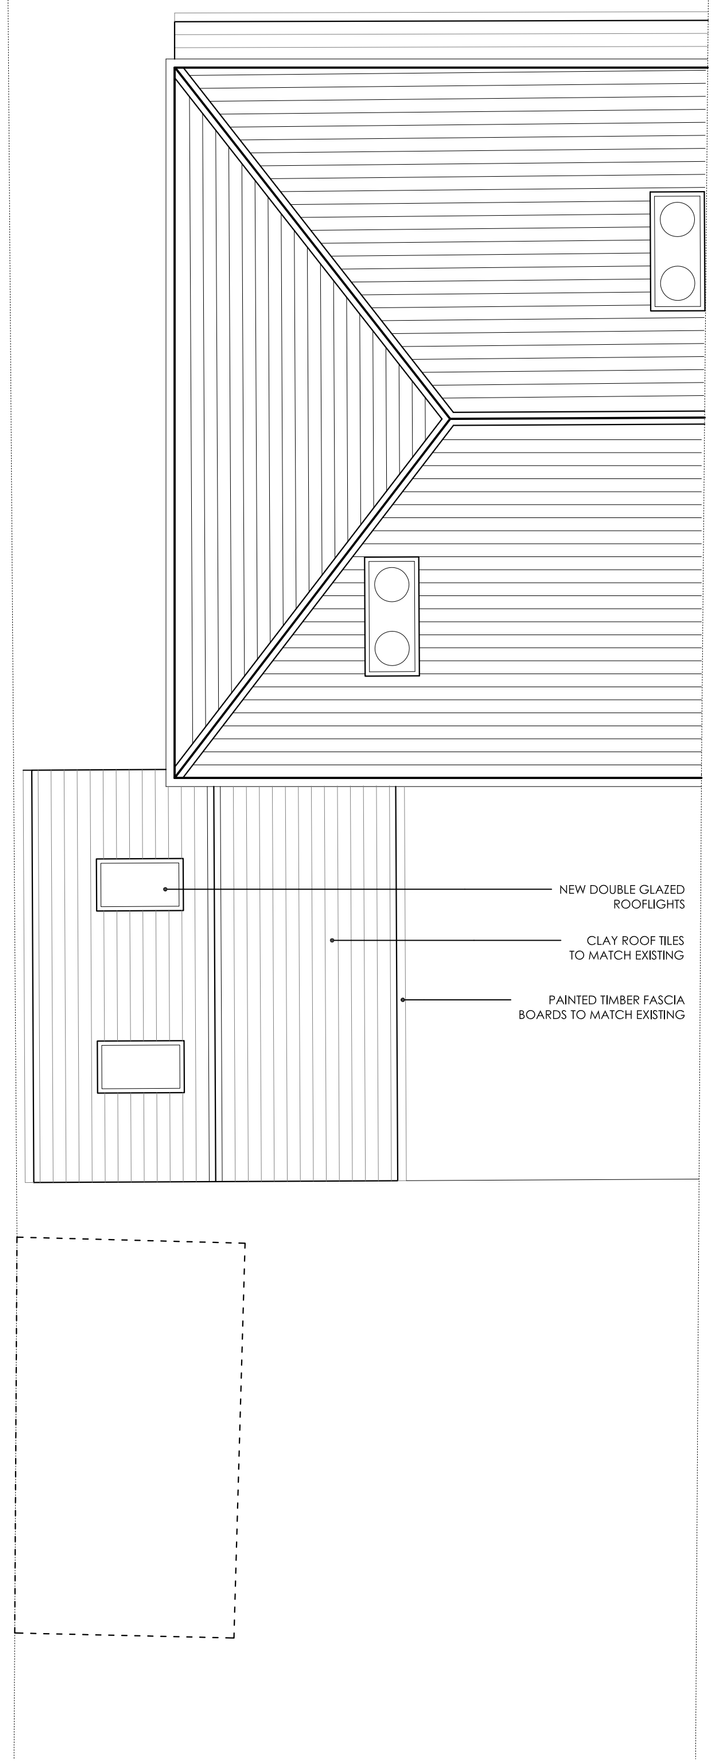

PROPOSED ROOF PLAN

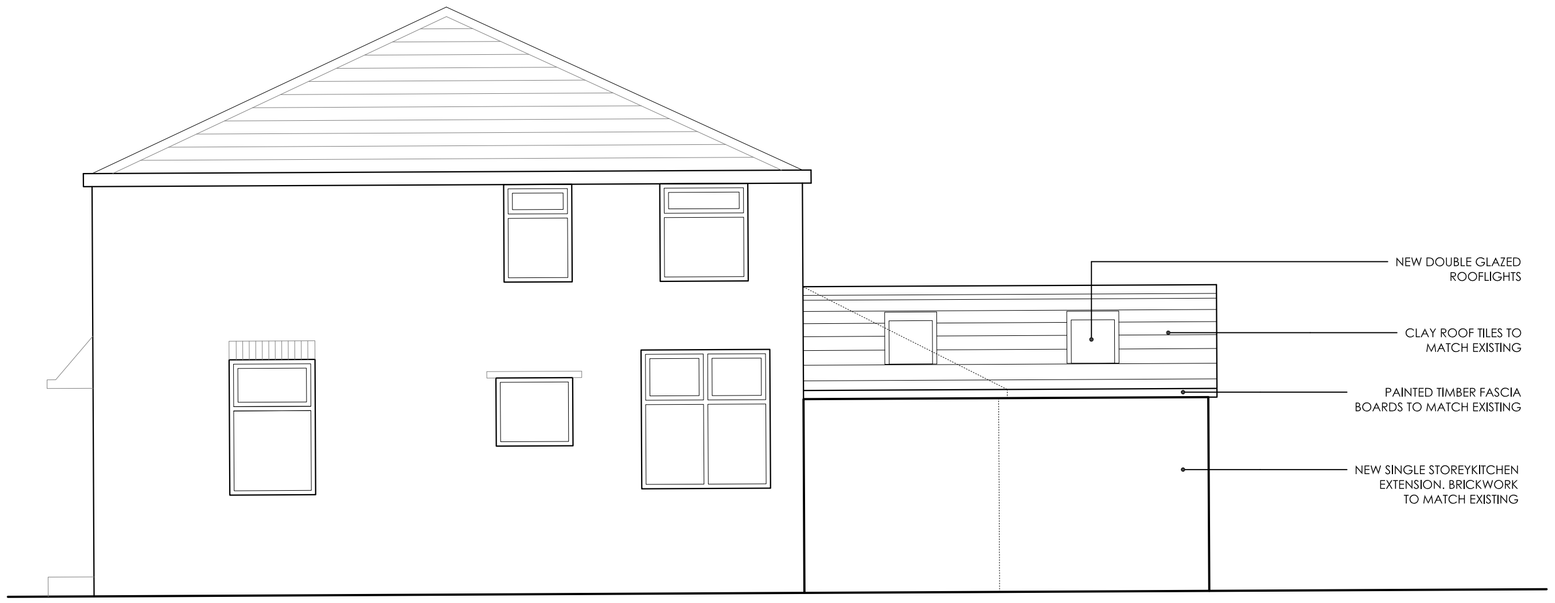

PROPOSED SIDE ELEVATION



PROPOSED FRONT ELEVATION

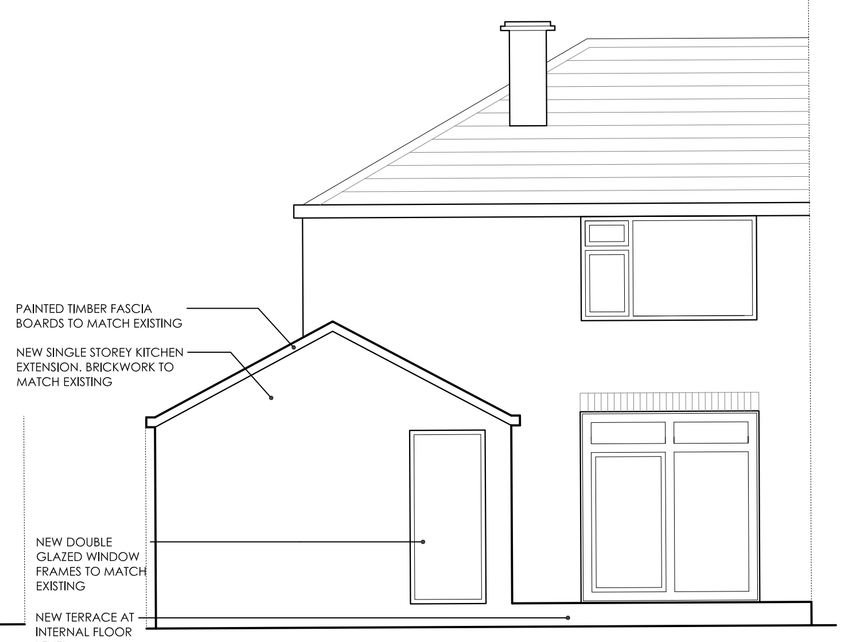

PROPOSED REAR ELEVATION

REVISION	DATE	DETAILS			

22 berwick ave
heaton mersey
stockport SK4 3AA

e. info@marginstudio.com
m. +44(0)7762925975

marg:in studio architects

PROJECT:	TITLE:		DWG No.:
22 Berwick Ave, Stockport	Proposed Plans & Elevations		A2100-101
CLIENT:	SCALE:	DATE:	DRAWN BY:
Mr & Mrs Gregory	1:50 @ A1	August '12	CHECKED BY: