CK'D
REPLIED
RECD - 7 AUG 2008
M
M
M
FOIL ACTION

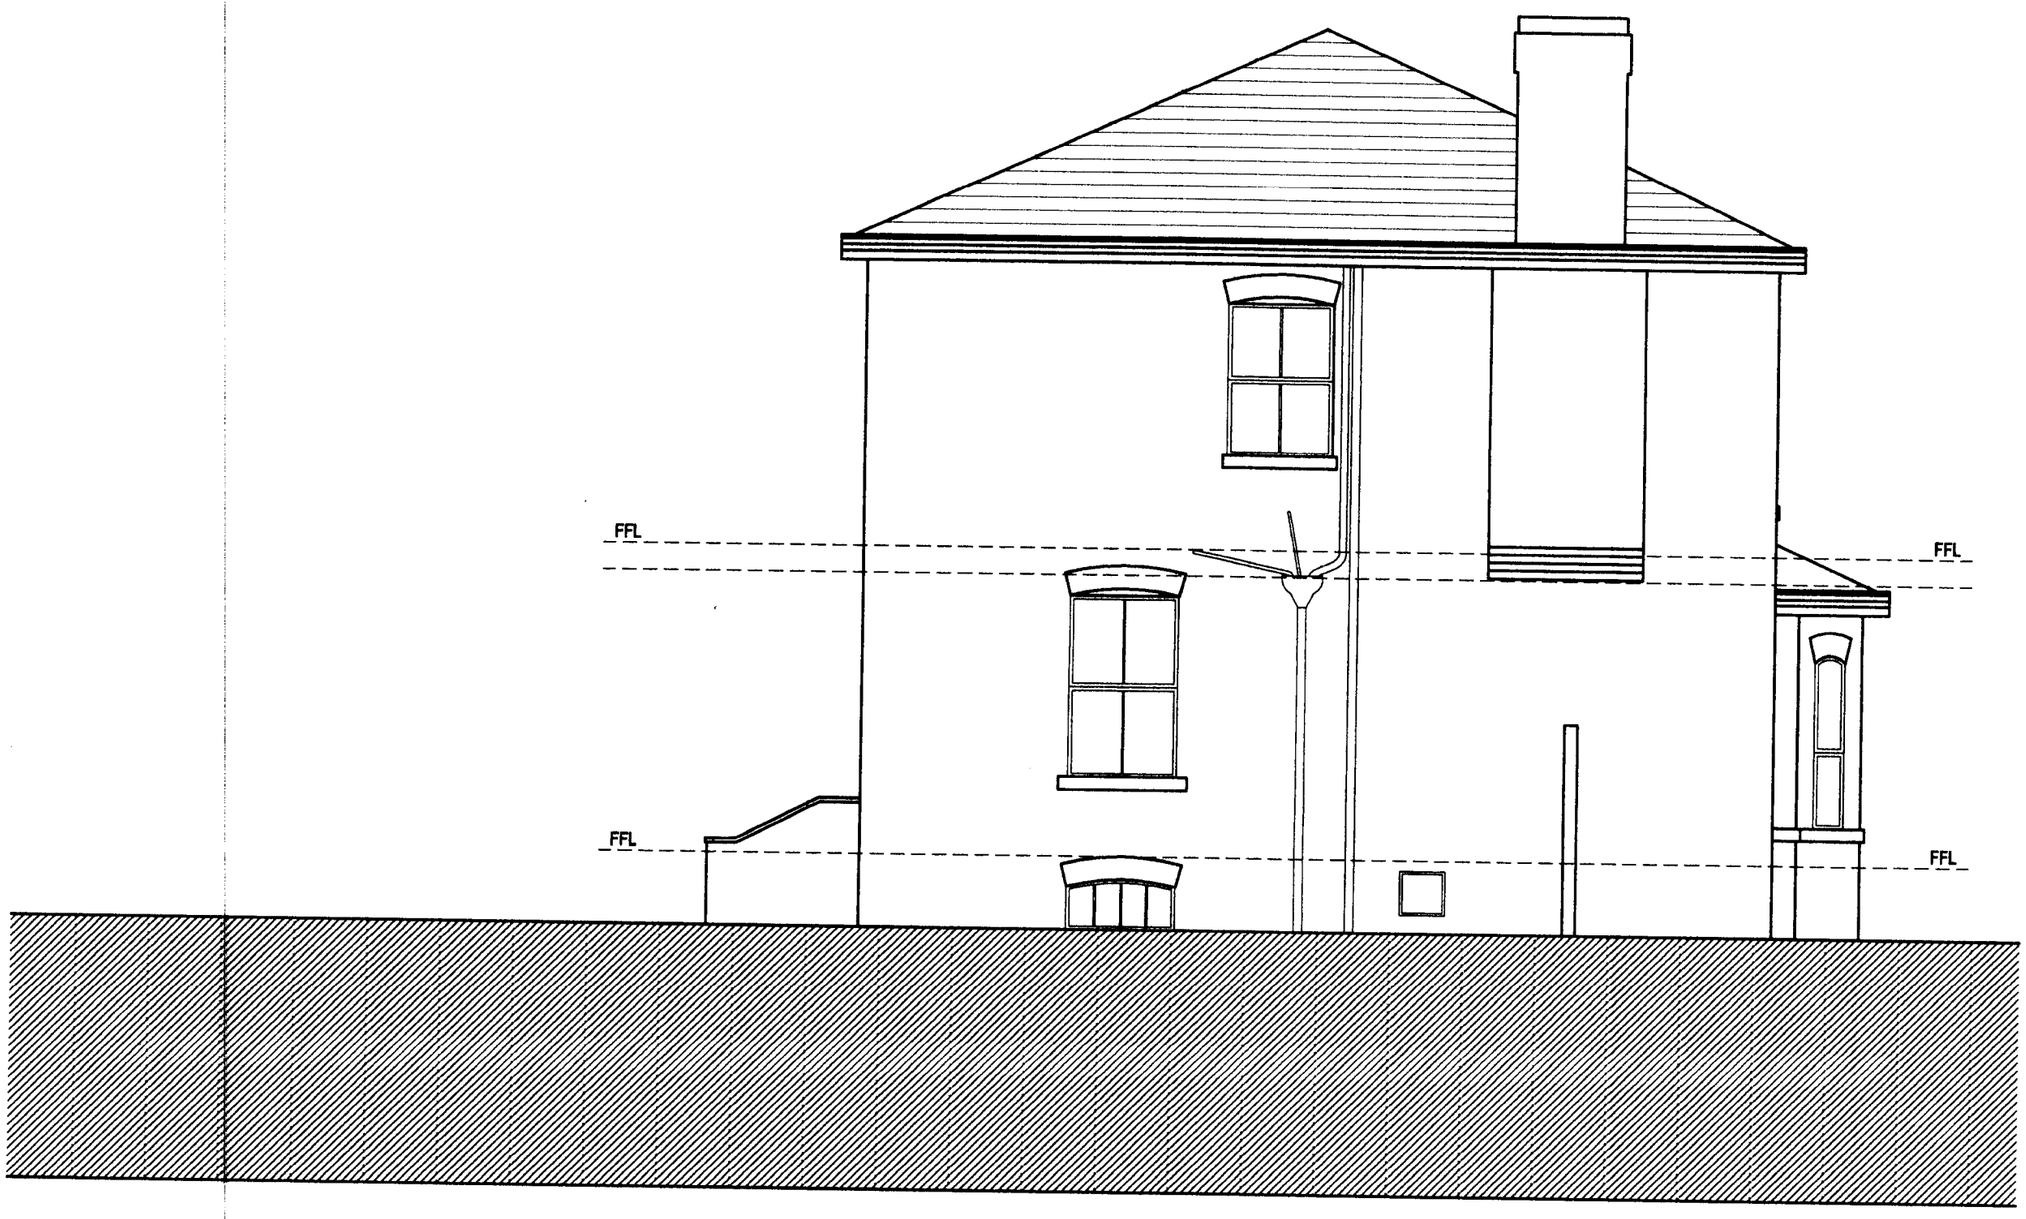

rev	description	date	dr
original by			
PB		07.08.07	

FKDA

FKDA LIMITED
12 HILTON STREET / MANCHESTER / M1 1JF / UNITED KIN
T +44 (0)161 237 1500 E info@fkda.co.uk

client
Mr Andrew Parker

project
Hesketh Ave Didsbury

drawing
EXISTING SIDE ELEVATION

computer ref
CAD\design\existing\PROPOSED

project number	scale	
2007.0730	1:70	
drawing number	revision	issue status
AE 05		PLANNIN

DO NOT SCALE FROM THIS DRAWING. This drawing is to b
conjunction with all related drawings. All dimensions must be c
and verified on site before commencing any work or producing
drawings. The originator should be notified immediately of any
discrepancy.

This drawing is copyright and remains the property of FKDA.