
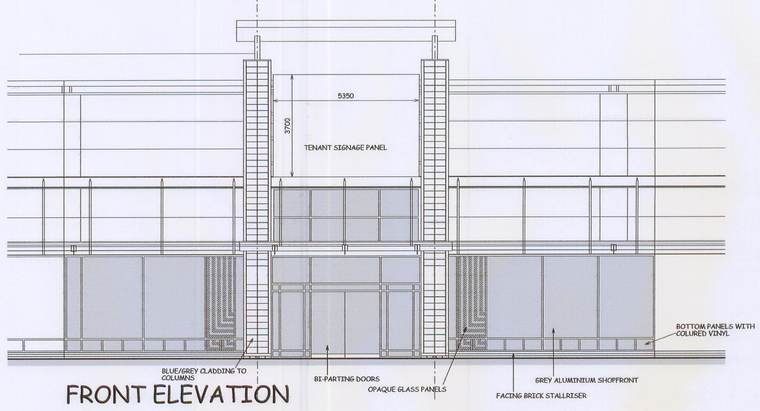


FRONT ELEVATION

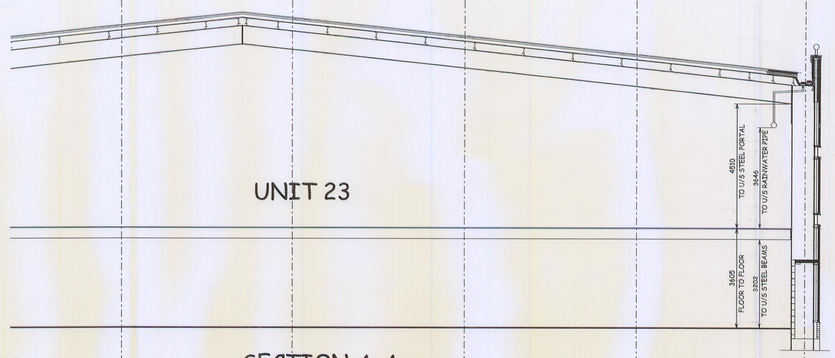

SECTION A-A

COPYRIGHT: ALL RIGHTS RESERVED.
THIS DRAWING MUST NOT BE REPRODUCED WITHOUT PERMISSION.


DO NOT SCALE FROM THIS DRAWING.

ONLY THE ORIGINAL DRAWING SHOULD BE RELIED UPON. CONTRACTORS, SUBCONTRACTORS AND SUPPLIERS MUST VERIFY ALL DIMENSIONS ON SITE BEFORE COMMENCING ANY WORK OR MAKING ANY SHOP DRAWINGS.


ALL SHOP DRAWINGS TO BE SUBMITTED TO THE ARCHITECT FOR COMMENT PRIOR TO FABRICATION.

THIS DRAWING IS TO BE READ IN CONJUNCTION WITH THE ARCHITECT'S SPECIFICATION, BILLS OF QUANTITIES/ SCHEDULES, STRUCTURAL, MECHANICAL & ELECTRICAL DRAWINGS AND ALL DISCREPANCIES ARE TO BE REPORTED TO THE ARCHITECT.

DIMENSIONS ARE IN MILLIMETRES UNLESS OTHERWISE STATED.

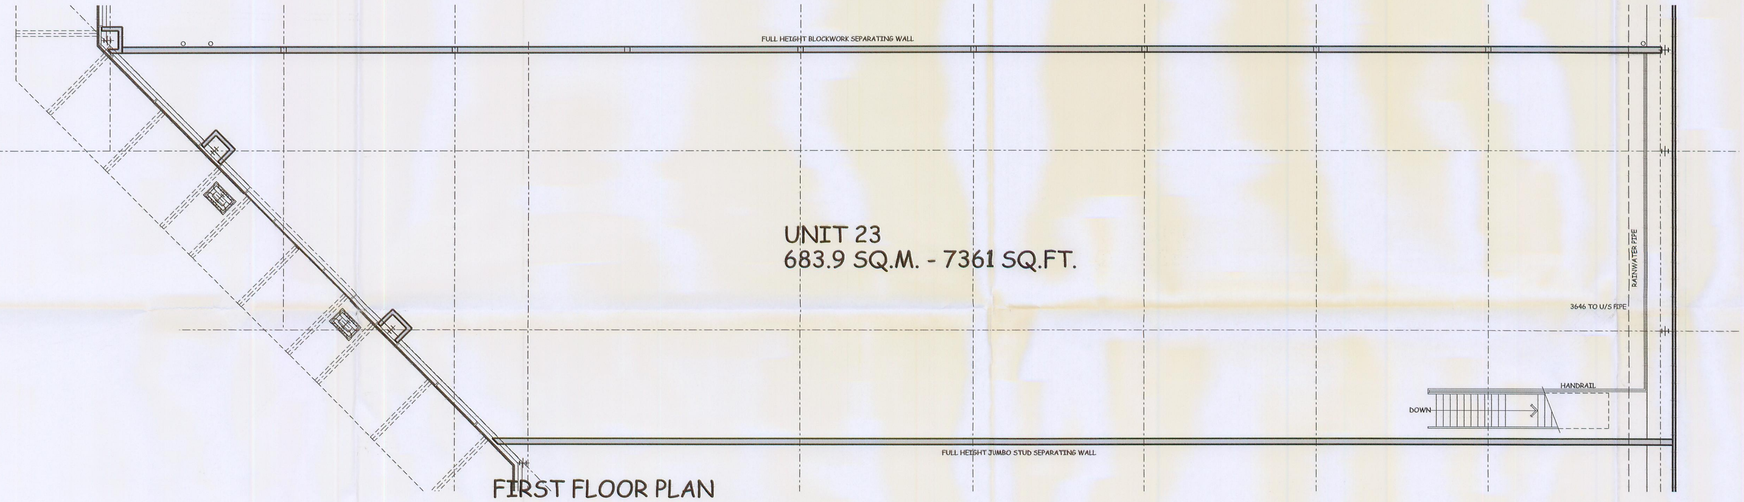

FIRST FLOOR PLAN

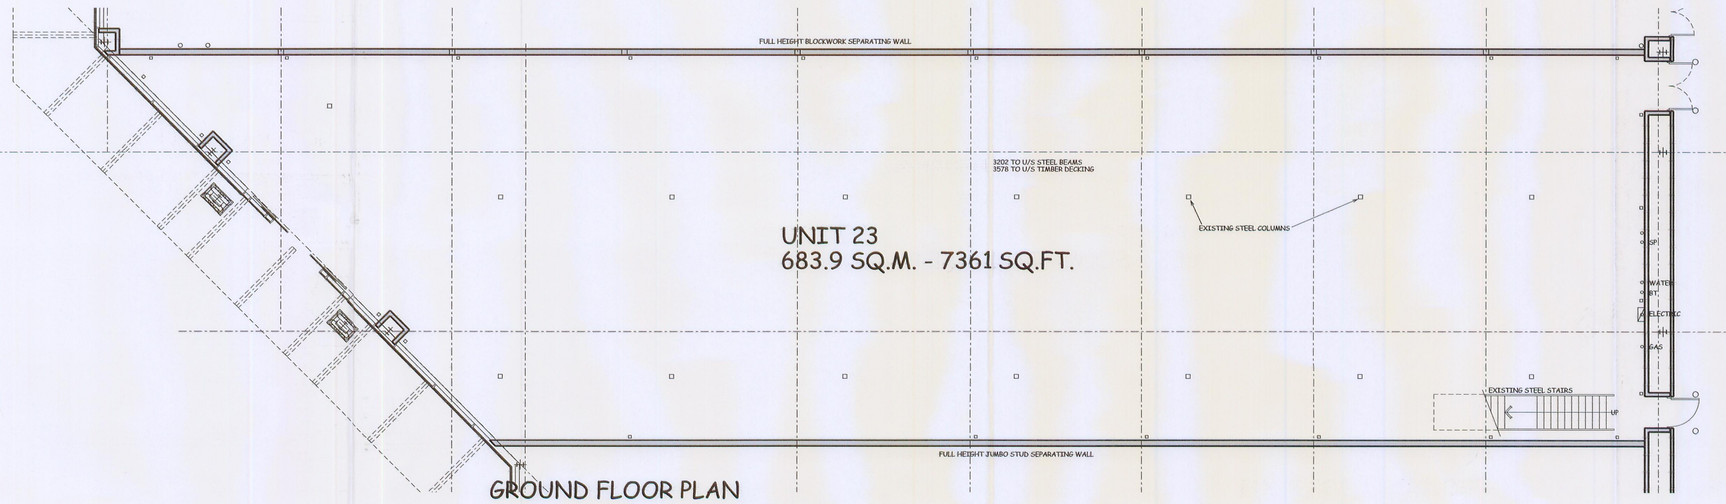

GROUND FLOOR PLAN

PLANNING
ACK'D
REPLIED
RECT: 26 FEB 2009
INIT'D DATE
M
M
M
FOR ACTION

NB:
A CHECK SURVEY WILL BE REQUIRED PRIOR TO COMMENCEMENT ON SITE

THIS DRAWING IS PRODUCED FROM DEVELOPERS SUPPLIED INFORMATION AND TO BE USED TO PROVIDE DEVELOPER PEACOCKS REQUIREMENTS

Rev	Amendment	Date	Initials
B	2NO. COLUMNS ADJUSTED TO SUIT SITE DIMS	19.02.09	RPR
A	PLANS/ELEVATION/SECTION AMENDED FOLLOWING SITE VISIT/ MEASURE	05.02.09	RPR

PEACOCKS

Peacocks Stores Limited,
Distribution Centre, Heol Crochendy,
Parc Nantgarw, Nantgarw,
Cardiff. CF15 7QT
Tel: (01443) 823500

RRDS LTD
Brookside Farm, Nanty Derry, Nr. Abergavenny,
Monmouthshire. NP7 9SP
Email: design@rrds.net
Tel: 01873 881165 Fax: 01873 881343

Project:	Unit 23, Manchester Fort Shopping Centre, Cheetham Hill Road, Manchester
Title:	Ground & First Floor Plans, Front Elevation & Section as Existing
Scale:	1:100 @ A1
Date:	Jan. 2009
RPR Ref. No.	PEA603/AE01 B MS-ARW
Drawn by:	RPR