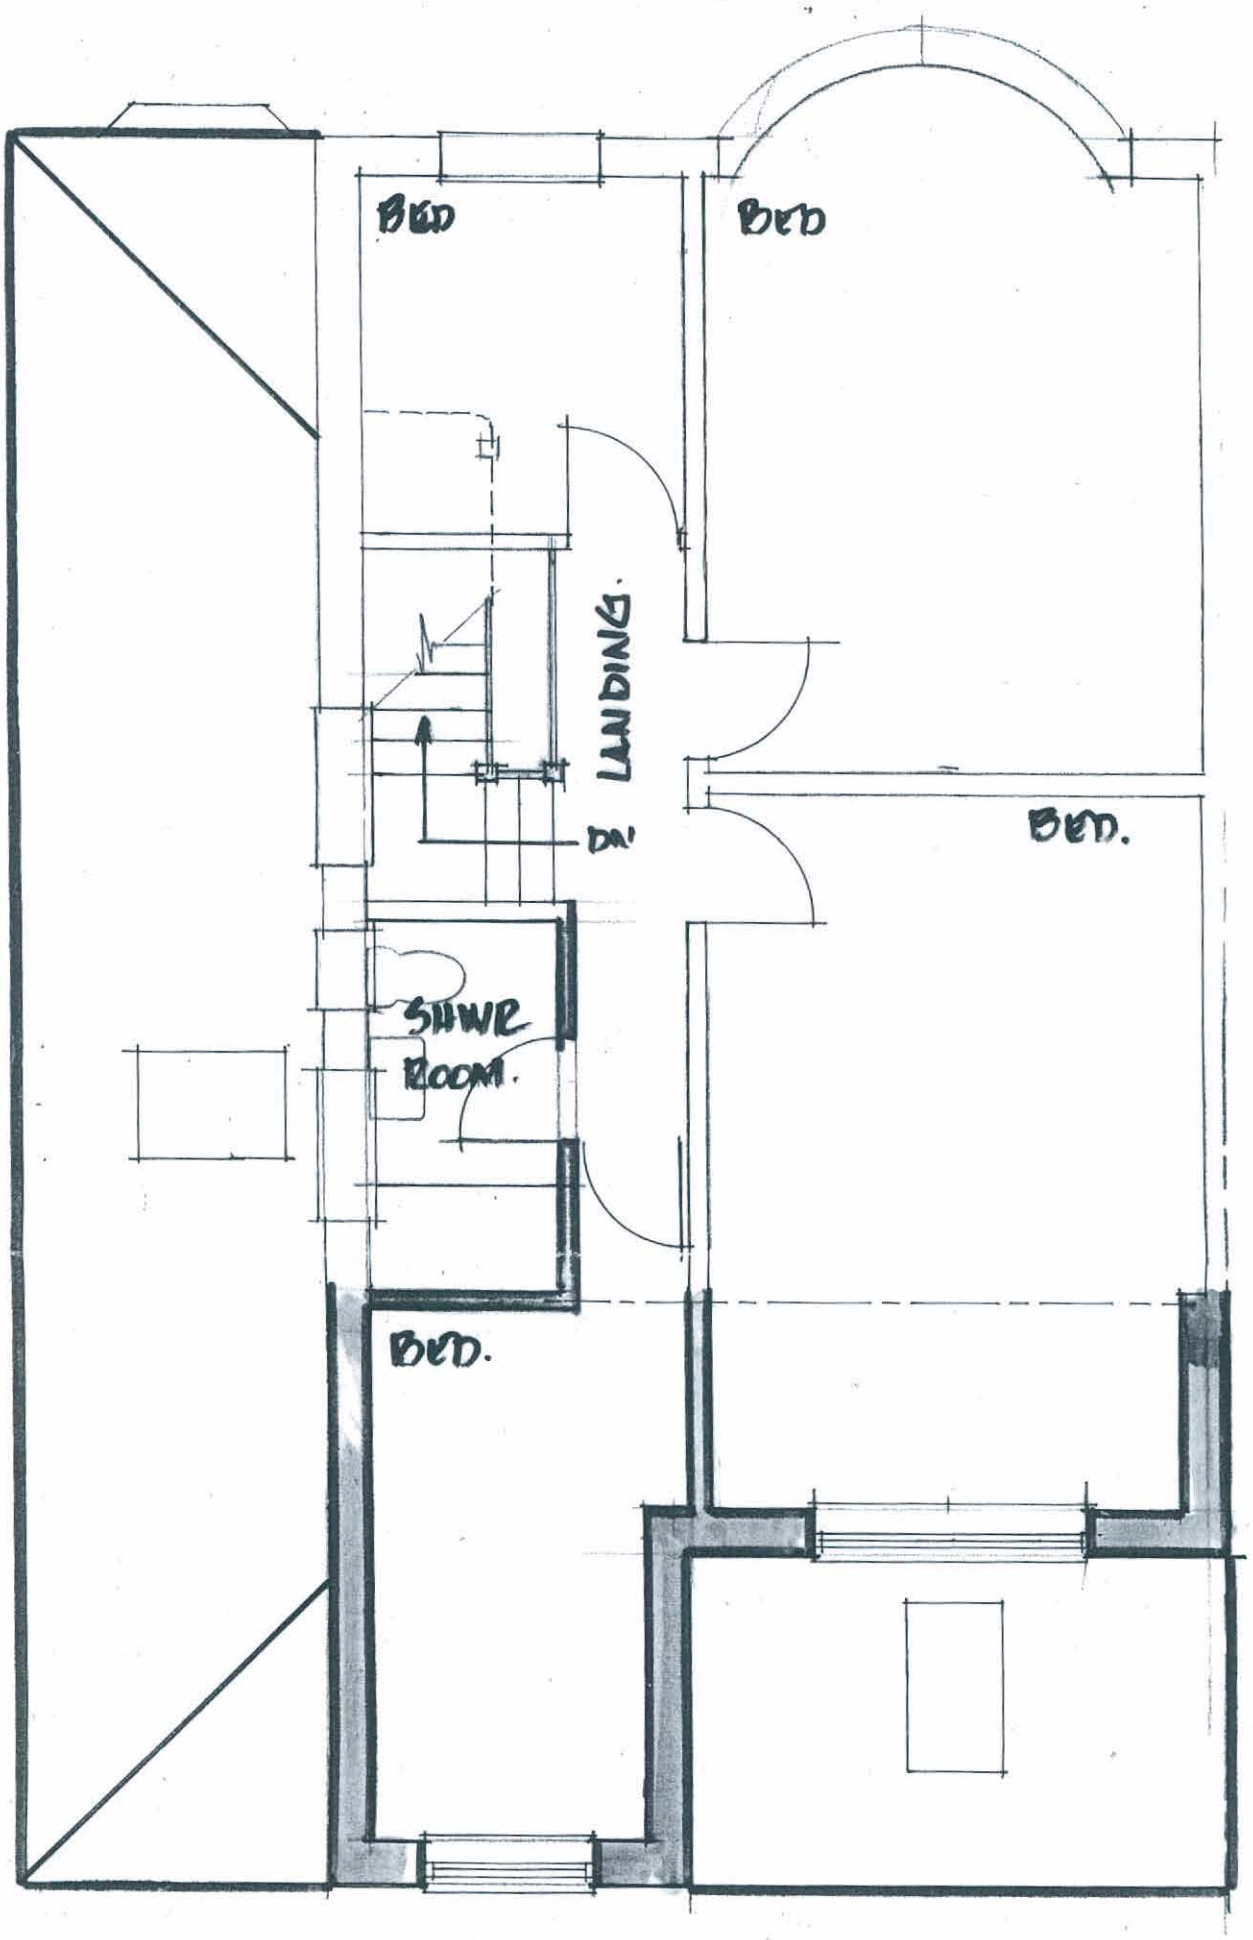

PROPOSED 1st FLOOR PLAN. 1:50

PLANNING AND BUILDING CONTROL
11 JAN 2013

DAL DESIGN
100 CROMWELL ROAD
STRETFORD
M32 8QL
07857 656 323.

PROPOSED SINGLE & DOUBLE STOREY EXTENSION, PORCH & DETACHED GARAGE.

101 ALEXANDRA ROAD SOUTH
WHALLEY RANGE
MANCHESTER
M16 8NX

DRAWING No 07/05/09/2.