PURPOSE OF ISSUE	PLANNING

All dimensions shall be verified by the Contractor(s) on site prior to work commencing and relevant orders being placed.
Do not scale from this drawing and only work to written dimensions.
Any discrepancies to be brought to the attention of the Contract Administrator for instructions prior to proceeding.

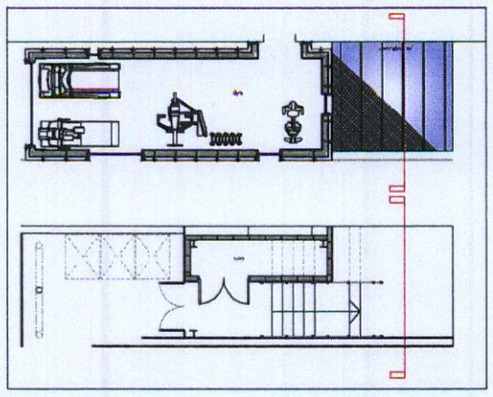

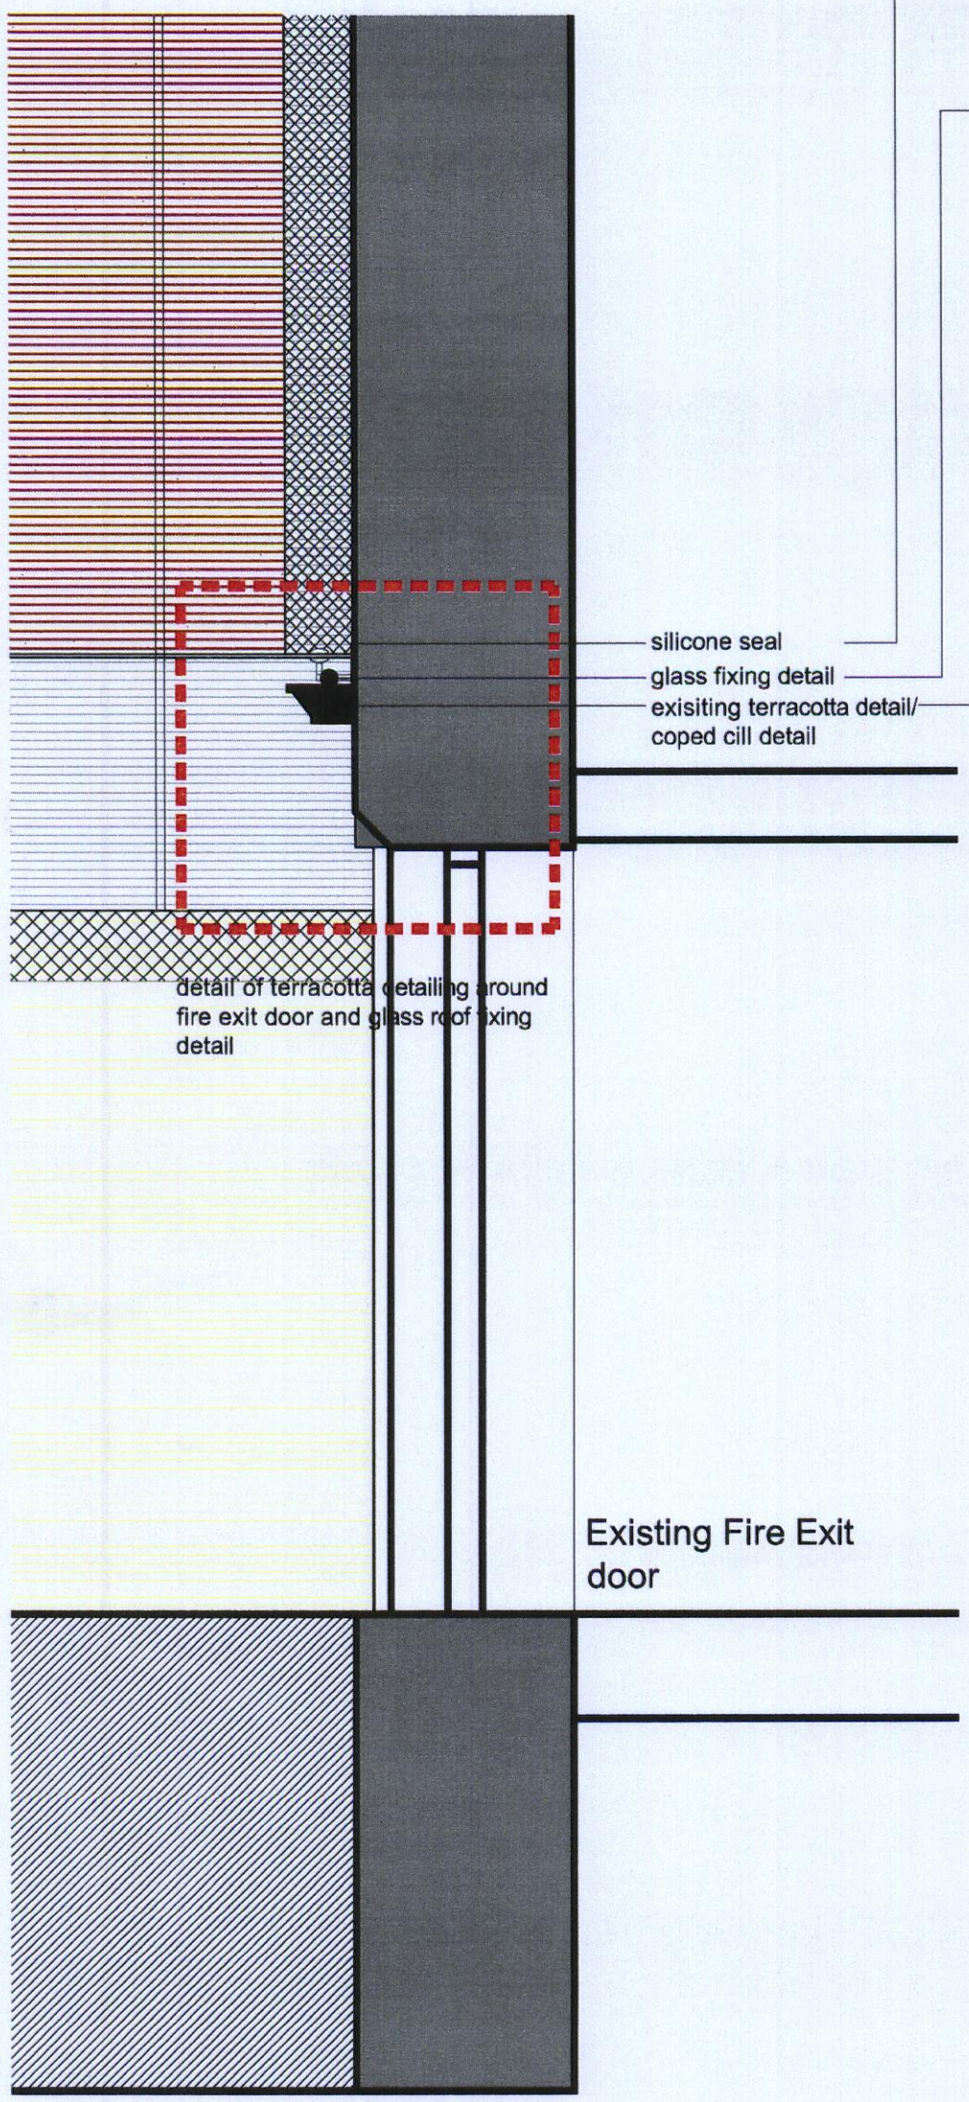

Detail Section through fire exit door 1:20

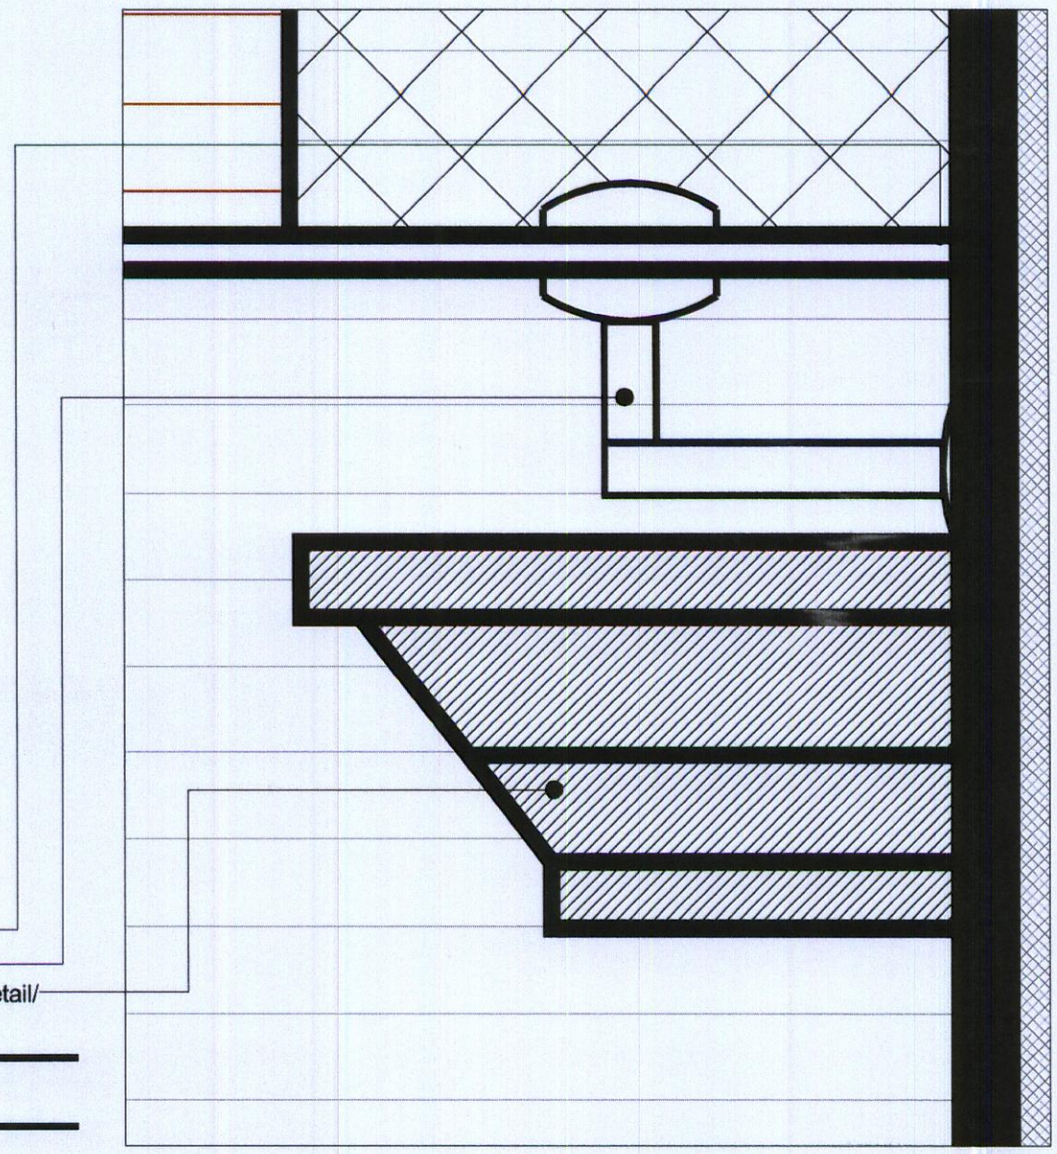

Fixing detail 1:2

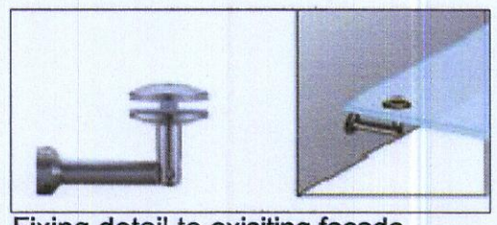

Fixing detail to exisiting facade

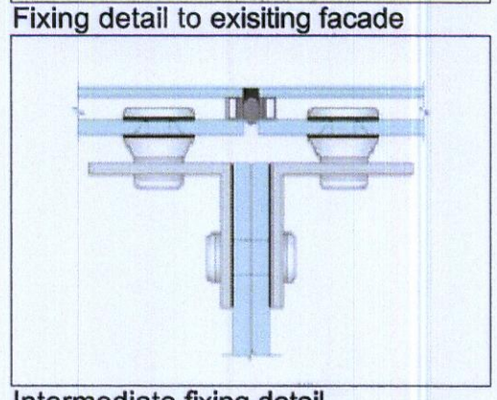

Intermediate fixing detail

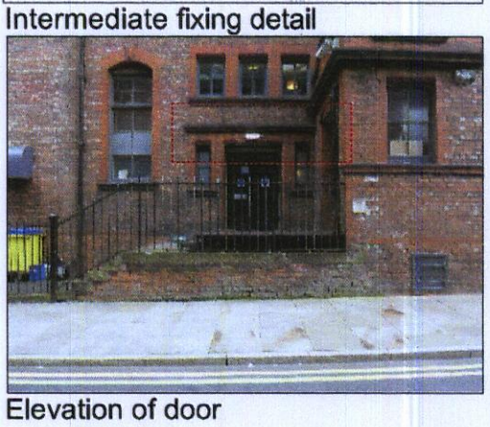

Elevation of door

dv
ARCHITECTS

Unit 4
Botanic Estate
198 Edge Lane
Fairfield
Liverpool
L7 9PL

Tel: 0151 228 4666
Fax: 0151 228 8666

PROJECT:	DATE:	DRAWN BY:	CHECKED BY:
GREAT JOHN STREET HOTEL GYM POD, ROOF TERRACE+CANOPY	05/10/09	JB	BH
DRAWING: Proposed section through fire exit door indicating the glass roof fixing	SCALE: 1:2/20@A3	DRAWING NO: 1134_122	REV: #