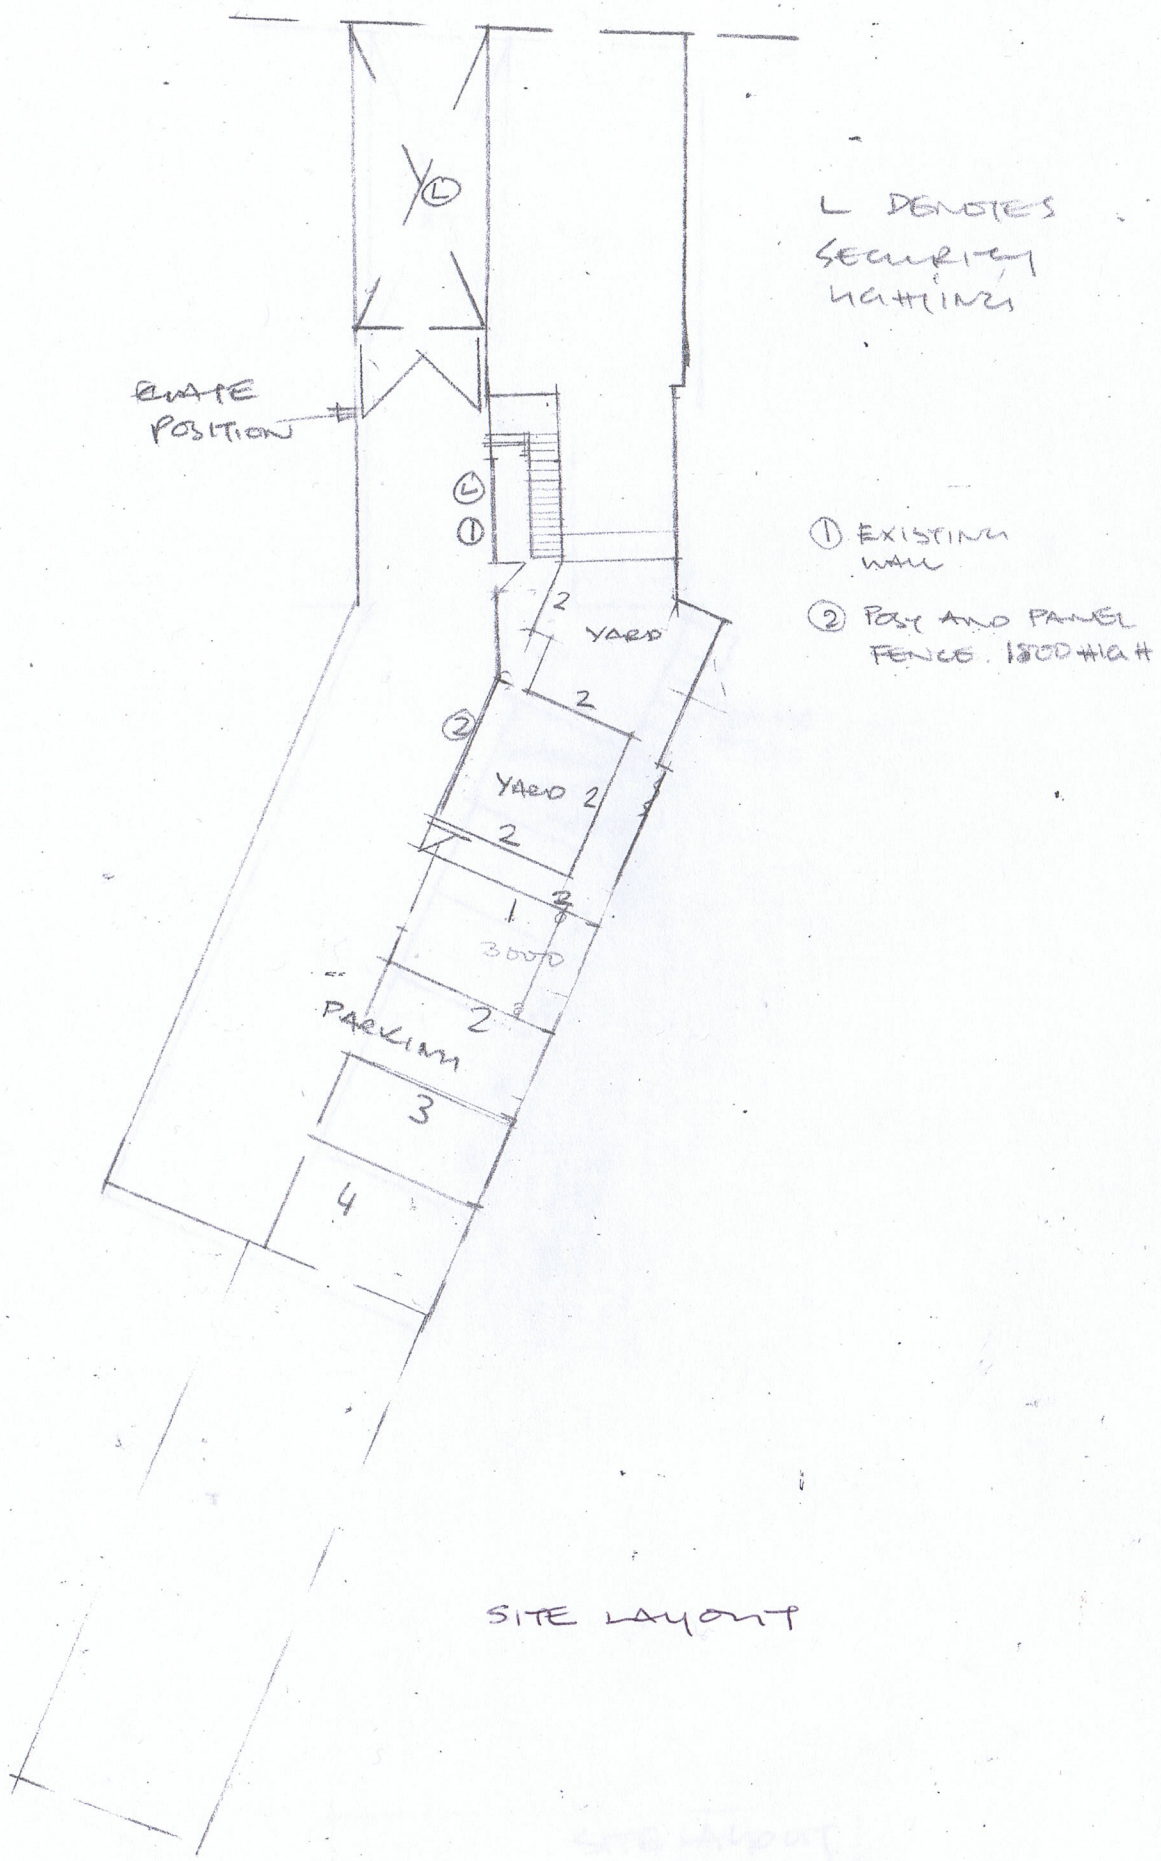

L DENOTES SECURITY LIGHTING

① EXISTING WALL

② POST AND PANEL FENCE. 1800 HIGH

SITE LAYOUT

H. M. LAND REGISTRY

NATIONAL GRID PLAN SJ 8389 SECTION A
GREATER MANCHESTER
MANCHESTER DISTRICT
Scale 1 1250



LOCATION PLAN

Proposed alterations and change of use at

84 Church Road Northenden M22 4NW

Site Layout and Location Plan

Scale 1:100@A3

DrwgNo. PA 042012/08C