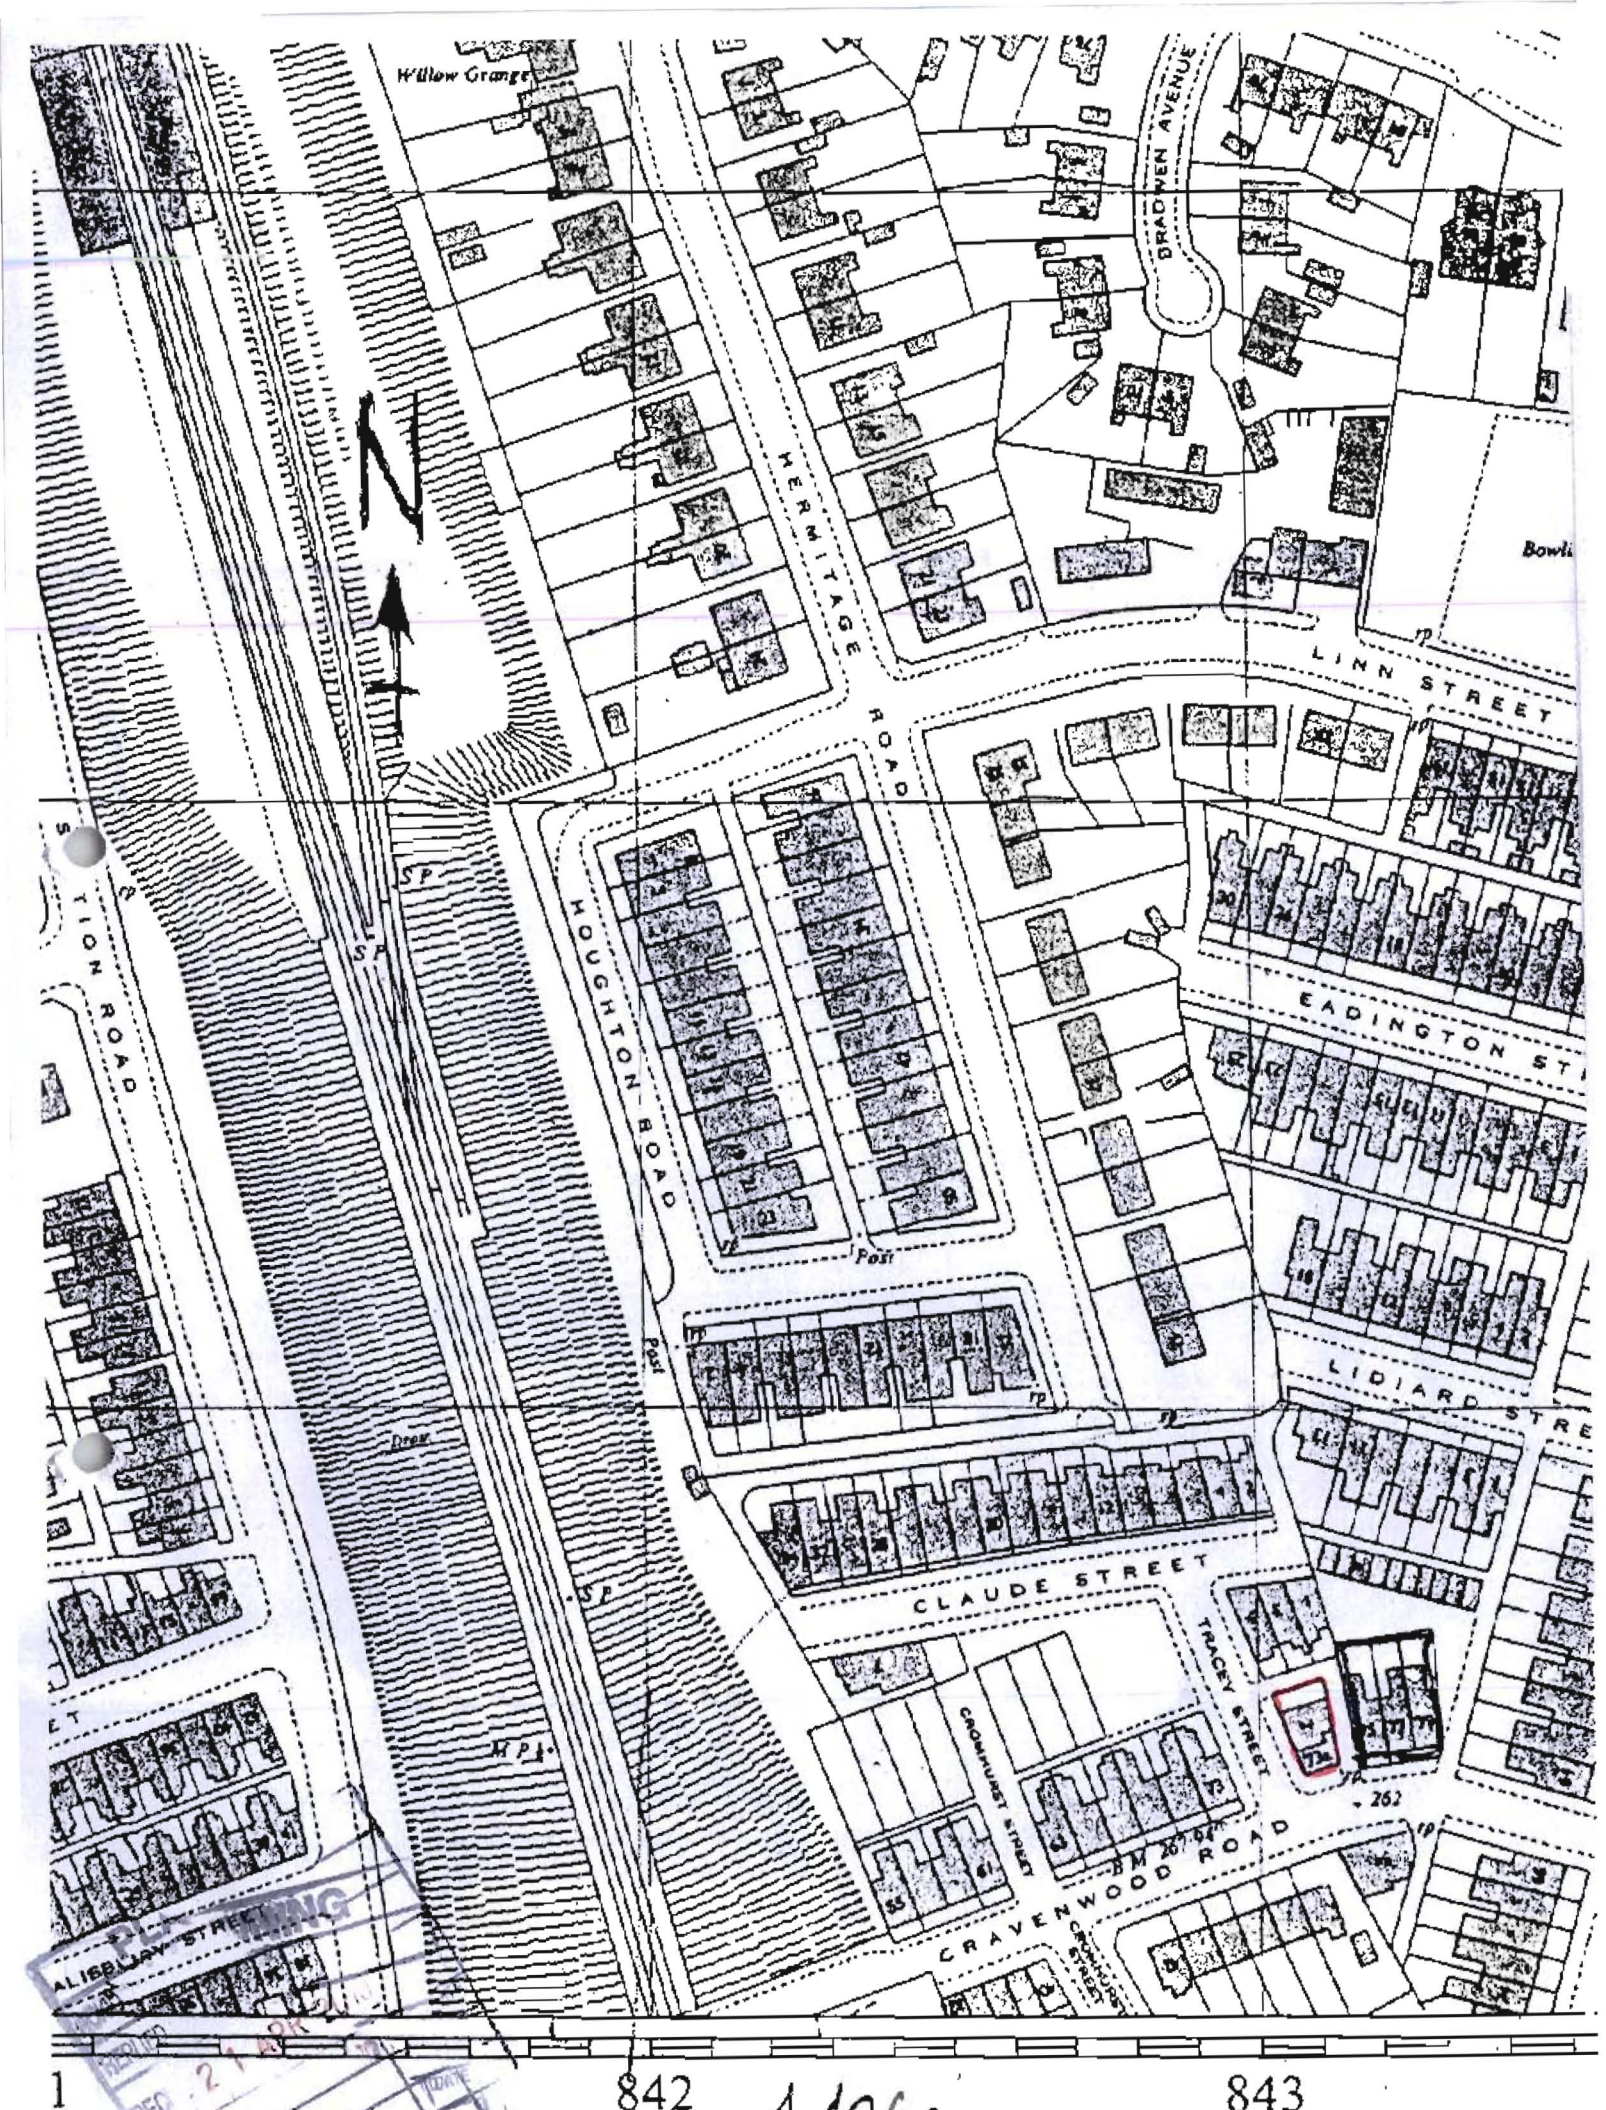
Willow Grange
BRADWEN AVENUE
HERMITAGE ROAD
LINN STREET
HOUGHTON ROAD
EADINGTON ST
LIDIARD STRE
CLAUDE STREET
TRACEY STREET
CROMHURST STREET
CRAVENWOOD ROAD
ALISBURY STREET
Post
Drain
SP
MP
262
1
842
843

1:1250.

74/2C