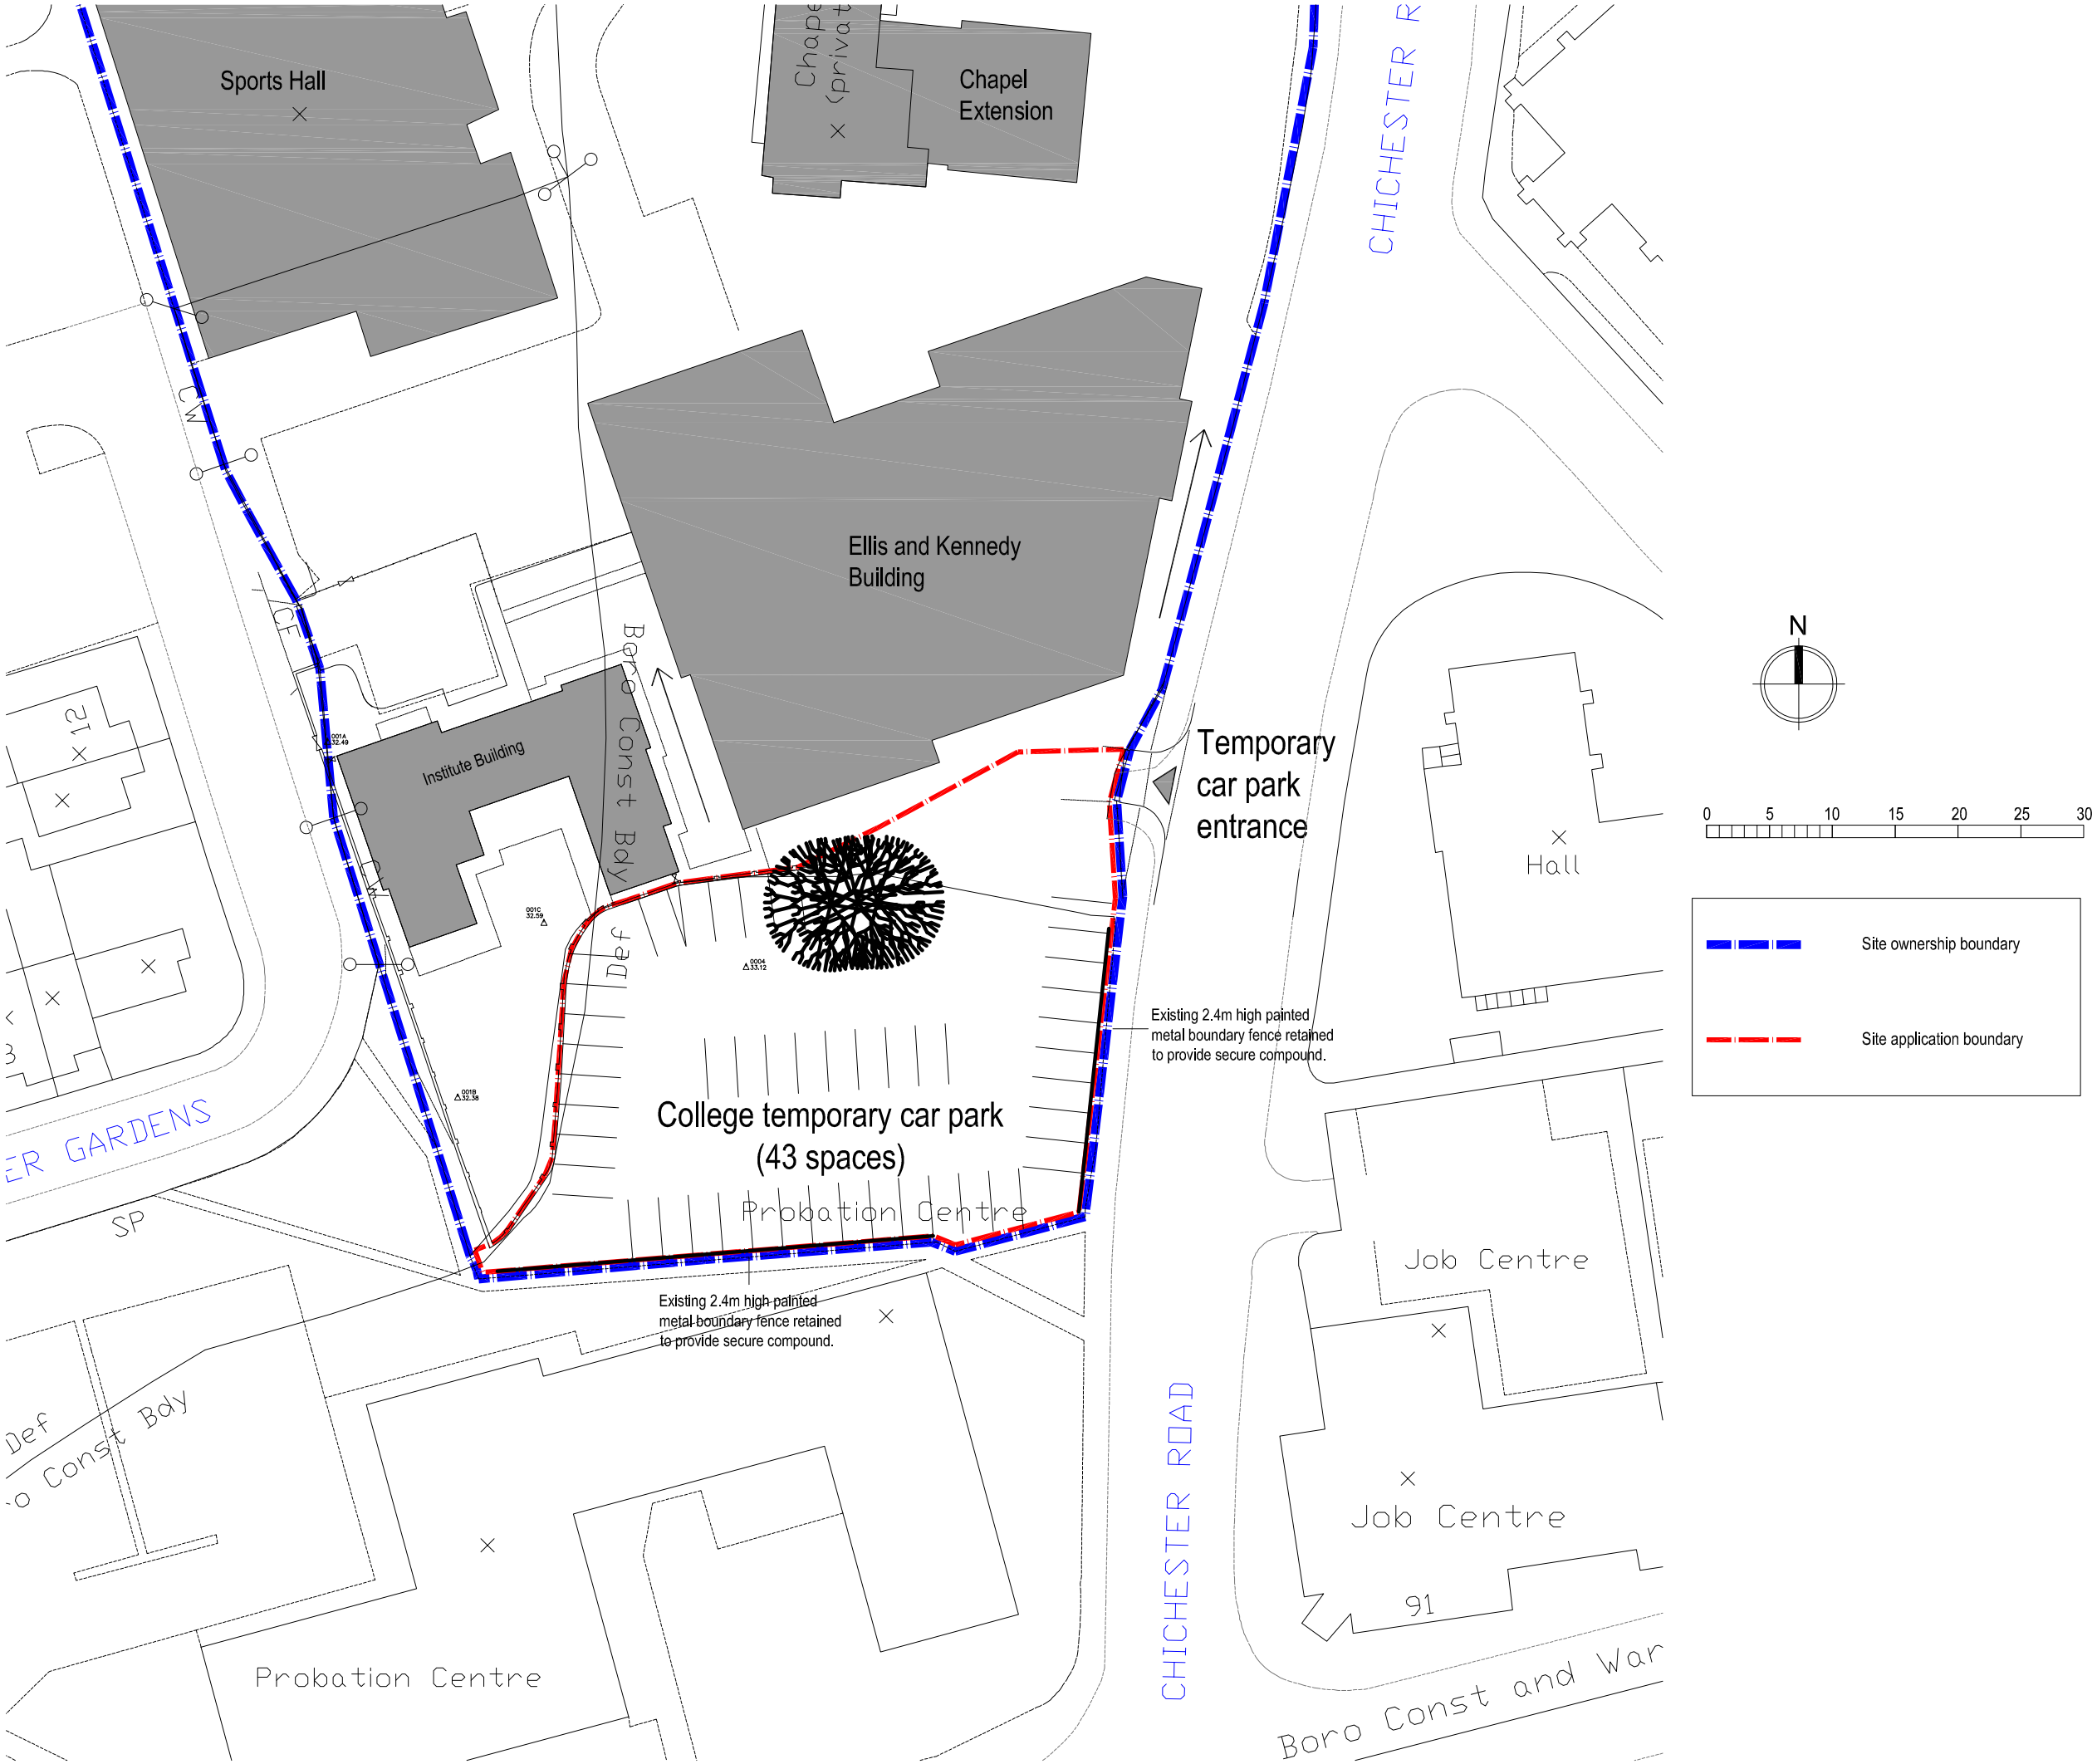

NOTES:

1) UNDER NO CIRCUMSTANCES SHOULD DIMENSIONS BE SCALED FROM THIS DRAWING "IF IN DOUBT ASK"

2) THIS DRAWING IS TO BE READ IN CONJUNCTION WITH ALL OTHER RELEVANT DRAWINGS, ANY DISCREPANCIES, ERRORS OR OMISSIONS TO BE BROUGHT TO THE ATTENTION OF IBI TAYLORYOUNG.

3) ALL DIMENSIONS TO BE CHECKED BEFORE COMMENCEMENT

4) THIS DRAWING IS THE PROPERTY OF IBI TAYLORYOUNG AND MUST NOT BE COPIED OR REPRODUCED EITHER IN WHOLE OR IN PART WITHOUT WRITTEN PERMISSION

drawing originated by: PW — date: 15/04/13

revisions	drawn/reviewed	date
REV A Planning Issue.	pw/dwd	19/04/13

Existing grassed surface to be removed. New temporary hard standing (MOT Type 1) to be installed to form car parking surface.

Upon removal of temporary car parking, surface to be removed and returned to grassed condition. New top soil (min 150mm) to be brought onto site and prepared to receive turf.

PLANNING

Loreto 6th Form Phase 5

TEMPORARY CAR PARKING SITE PLAN

Scale: 1:500 @ A3
Reviewed by : DD

job	drawing	rev
6232	SP(90)08	A

IBI TaylorYoung

Chadsworth House
Wilmslow Road
Handforth
Cheshire
SK9 3HP

T: 01625 542 200
F: 01625 542 250
E: cosec@tayloryoung.co.uk

Want to find out more?
www.tayloryoung.co.uk

Member of the IBI Group.
www.ibigroup.com

ISO 9001 FS 00920 ISO 14001 EMS 75854 INVESTORS IN PEOPLE