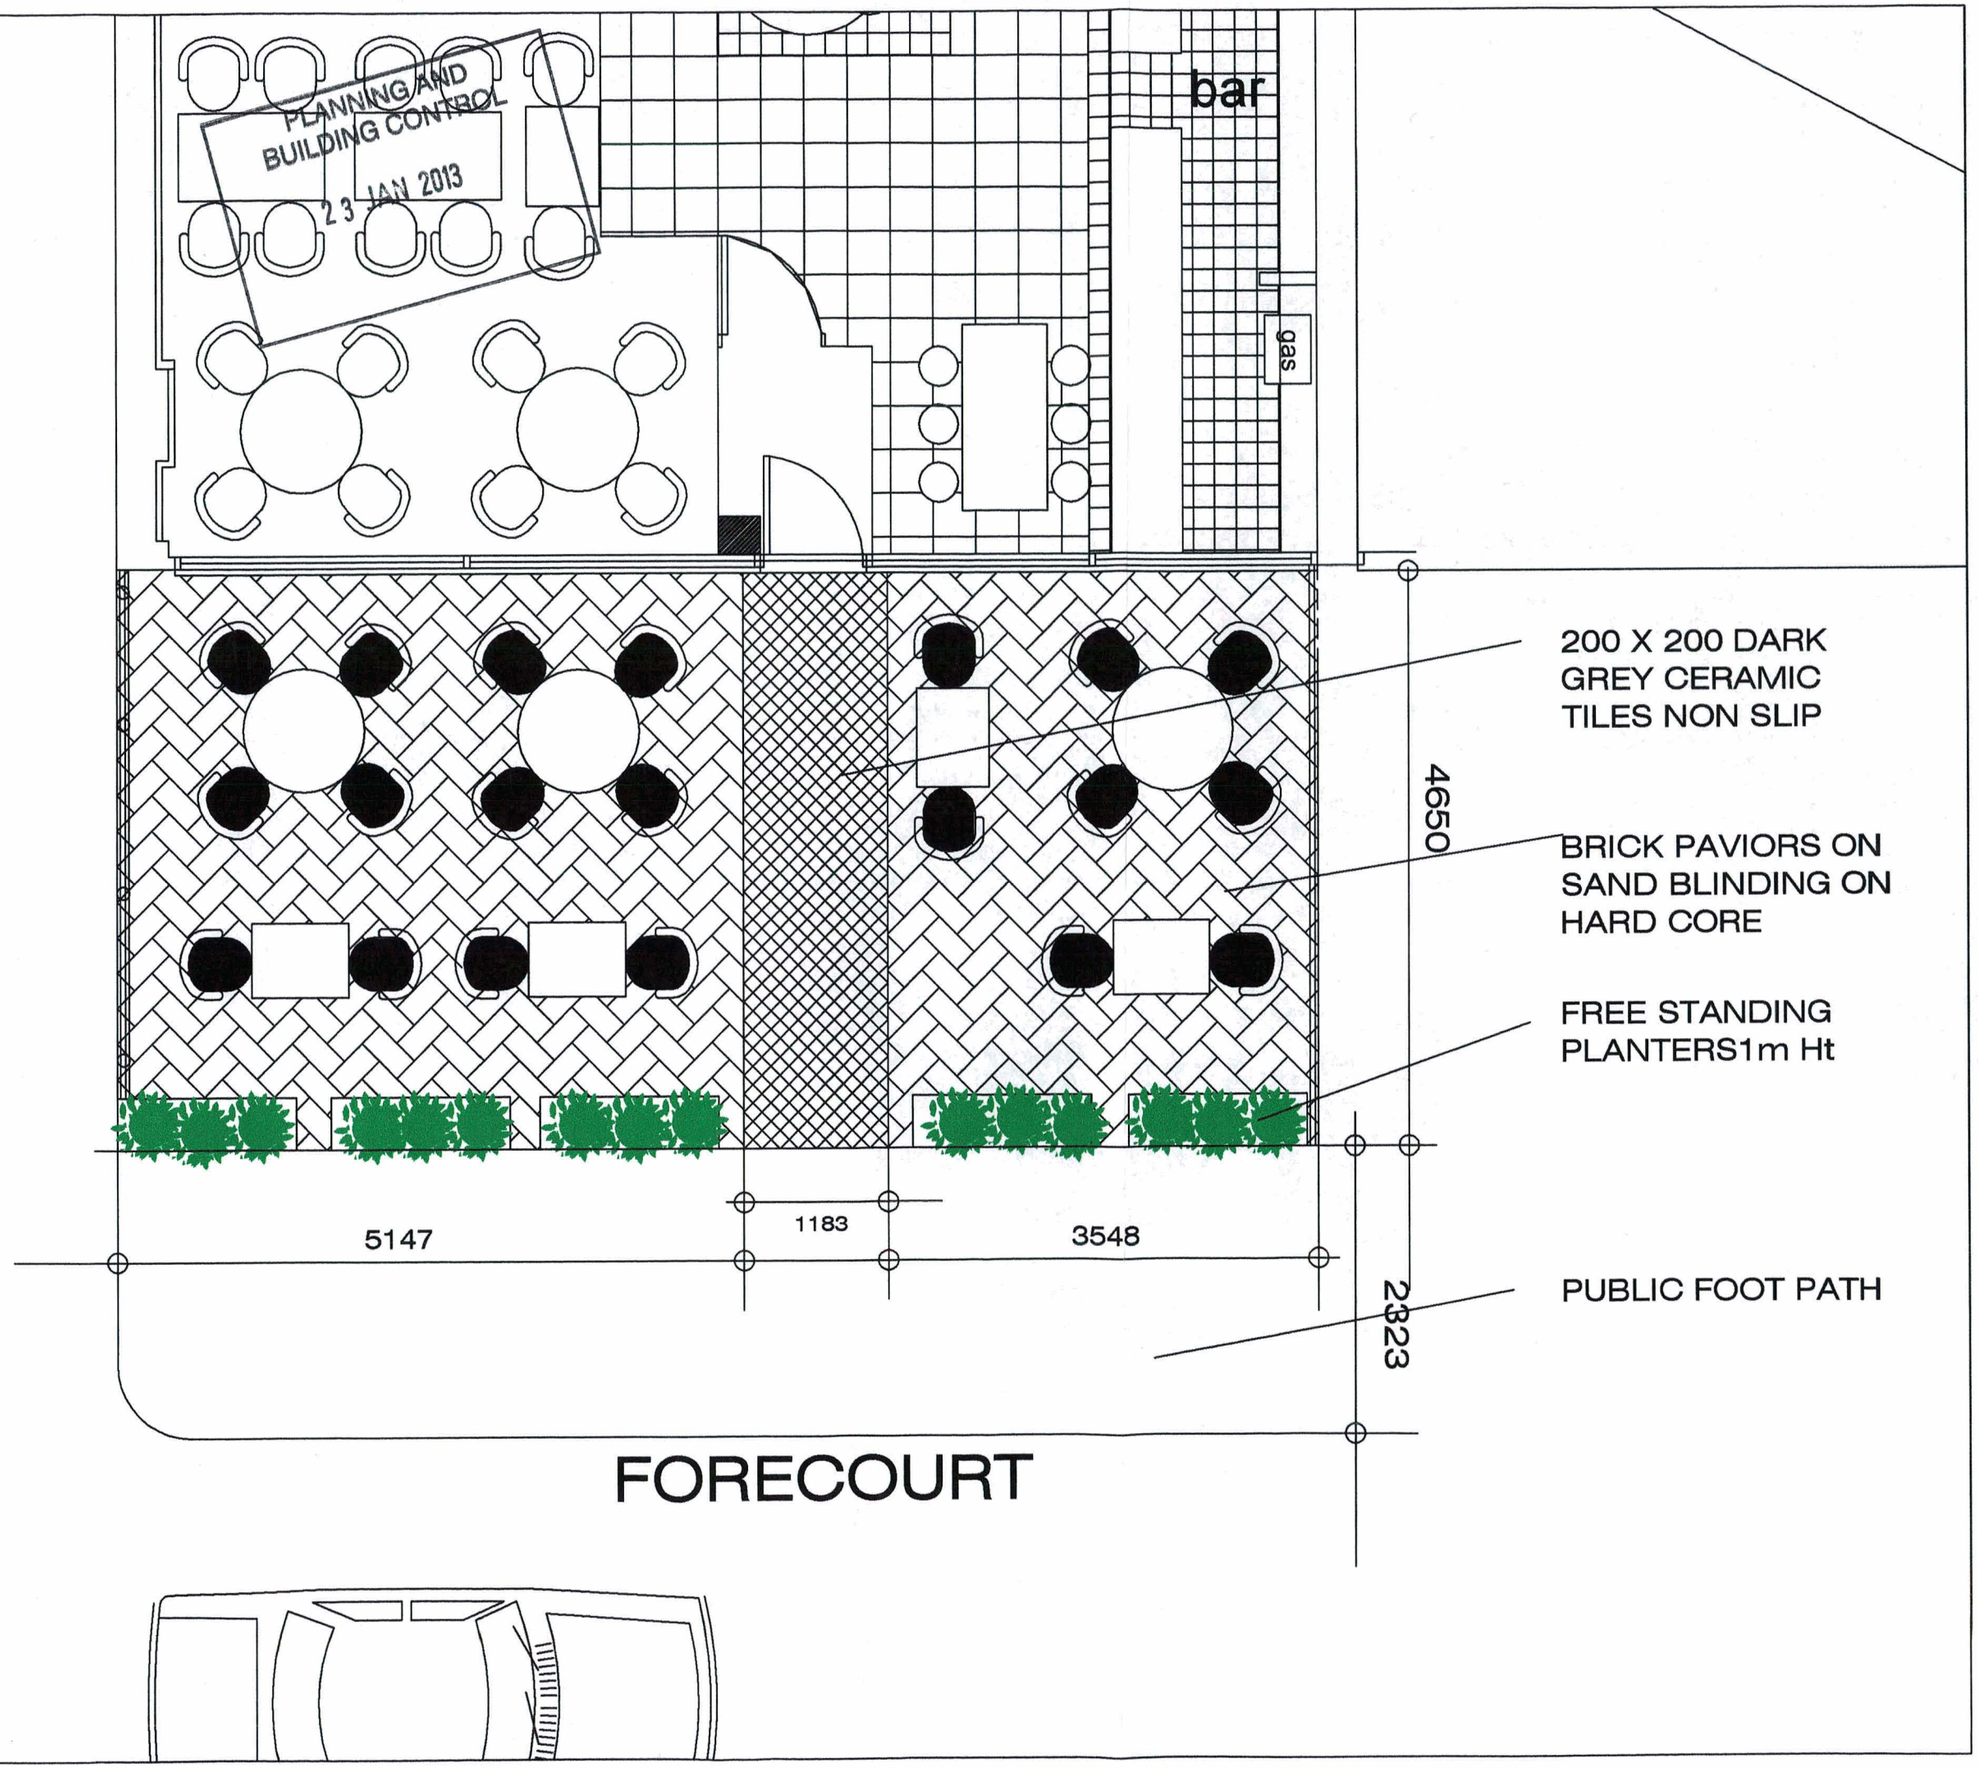



# Proposed

Dimensions to suit overall existing dimensions
Applicant to confirm boundary.
Drawings to be read in conjunction.
This drawing is for the purpose of obtaining Local Authority approvals only and may not contain a full specification of the works.
Do not scale off this drawing.
All dimensions to be checked on site prior to commencing works.

Applicant should be aware that The Party Wall Act may apply where building work is on or near the boundary.

N.GEDAL
BA Hons Dip ARCH RIBA
ARCHITECT

CLIENT
**Coriander**
**485 Barlow Moor Road**
**Chorlton**
**Manchester**
**M21 8AJ**


Architects
Najib Gedal Architects
4 Rutters Lane
Hazel Grove
Stockport
SK7 5AY
Tel: 0161-419 - 9757
najibgedalarchitects@hotmail.com

DRAWING TITLE
Forecourt Plan

DRAWING No CC 07

SCALE 1:50 @A3

DATE Dec 2012

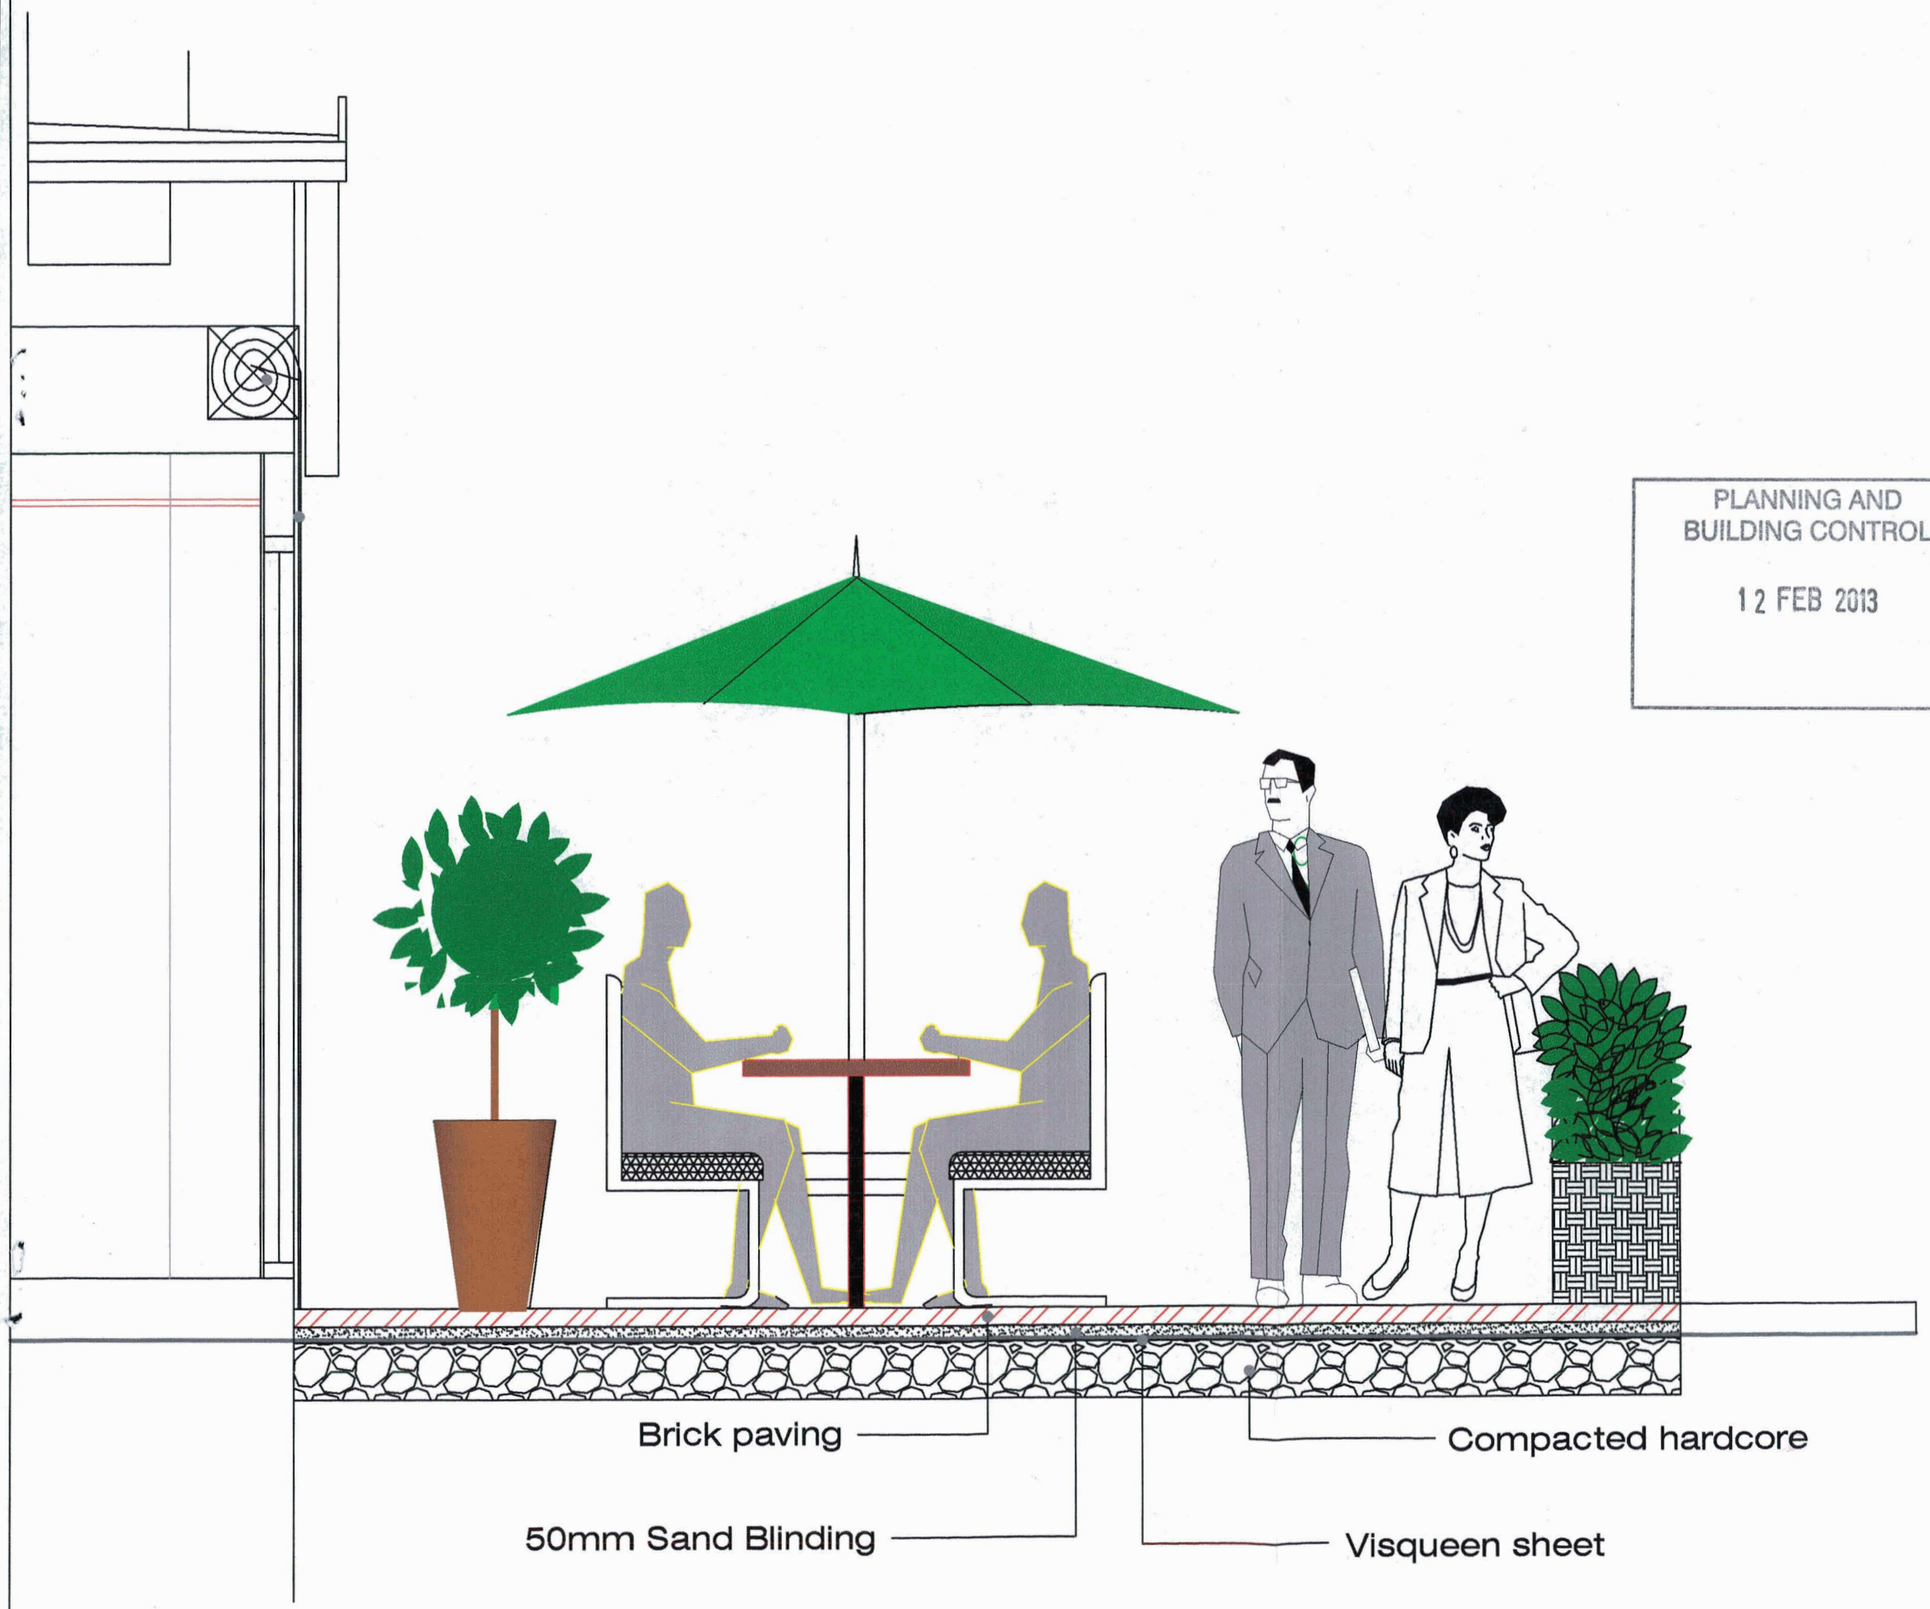


PLANNING AND
BUILDING CONTROL

12 FEB 2013

# Proposed

Dimensions to suit overall existing dimensions
Applicant to confirm boundary.
Drawings to be read in conjunction.
This drawing is for the purpose of obtaining Local Authority approvals only and may not contain a full specification of the works.
Do not scale off this drawing.
All dimensions to be checked on site prior to commencing works.

Applicant should be aware that The Party Wall Act may apply where building work is on or near the boundary.

N.GEDAL
BA Hons Dip ARCH RIBA
ARCHITECT

CLIENT
Coriander
485 Barlow Moor Road
Chorlton
Manchester
M21 8AJ

Architects
Najib Gedal Architects
4 Rutters Lane
Hazel Grove
Stockport
SK7 5AY
Tel: 0161-419 - 9757
najibgedalarchitects@hotmail.com

DRAWING TITLE
Proposed
Section through paving


DRAWING No CC 10

SCALE 1:20 @A3

DATE FEB 2012




PROPOSED FRONT ELEVATION
1:50

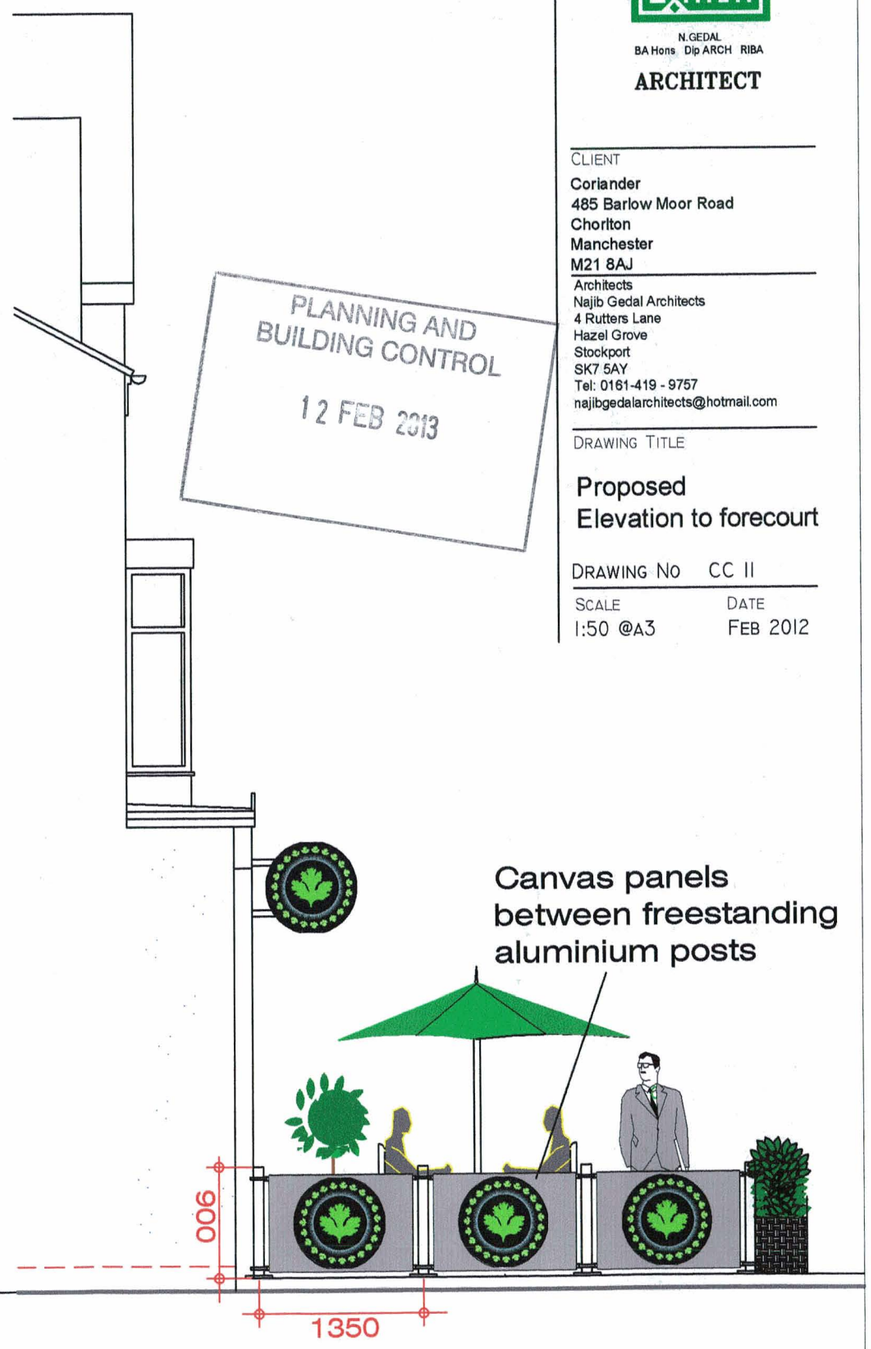


PROPOSED SIDE ELEVATION
1:50

PLANNING AND BUILDING CONTROL
12 FEB 2013

N.GEDAL
BA Hons Dip ARCH RIBA
ARCHITECT

CLIENT
**Coriander**
**485 Barlow Moor Road**
**Chorlton**
**Manchester**
**M21 8AJ**

Architects
Najib Gedal Architects
4 Rutters Lane
Hazel Grove
Stockport
SK7 5AY
Tel: 0161-419 - 9757
najibgedalarchitects@hotmail.com

DRAWING TITLE
**Proposed Elevation to forecourt**

DRAWING No CC II

SCALE 1:50 @A3

DATE FEB 2012