This drawing is copyright & the property of EC Harris & must not be copied in whole or in part without their written permission. Copyright is reserved. ©
This drawing must not be scaled. The Contractor is to report all dimensional discrepancies & errors to the Contract Administrator prior to construction commencing.
It is essential that this drawing is read in conjunction with all specifications/schedule of works & that all works are included for.

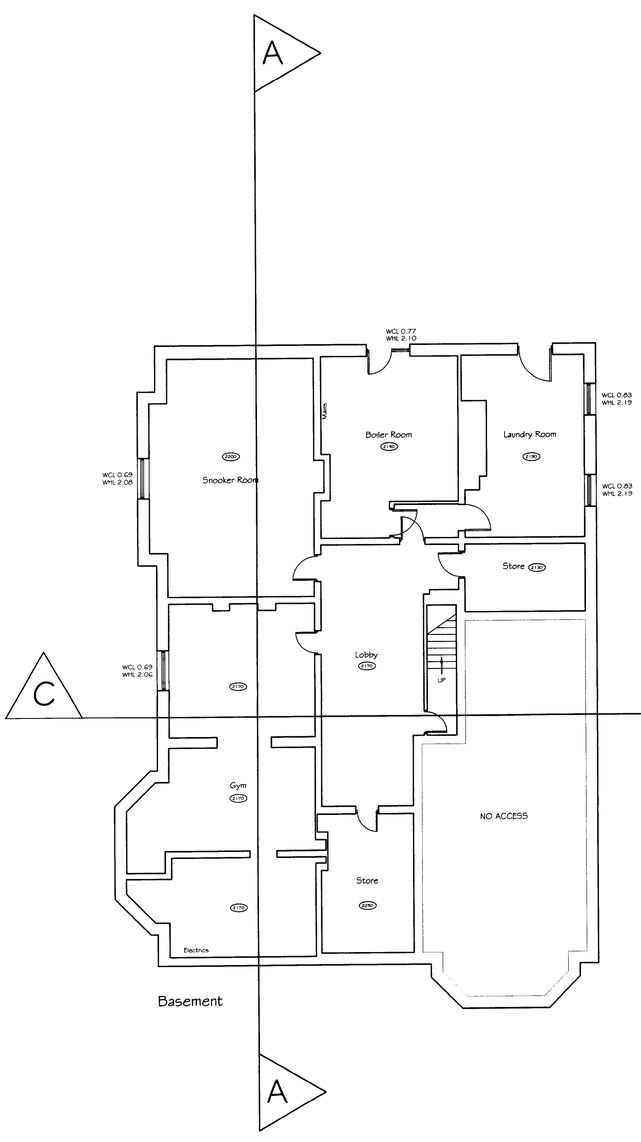

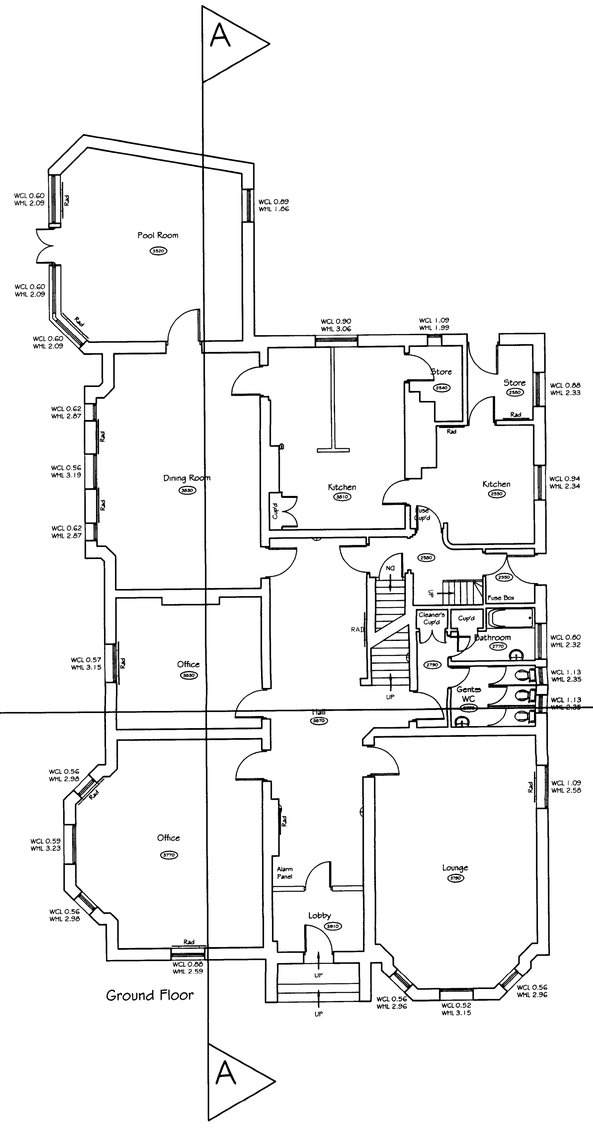

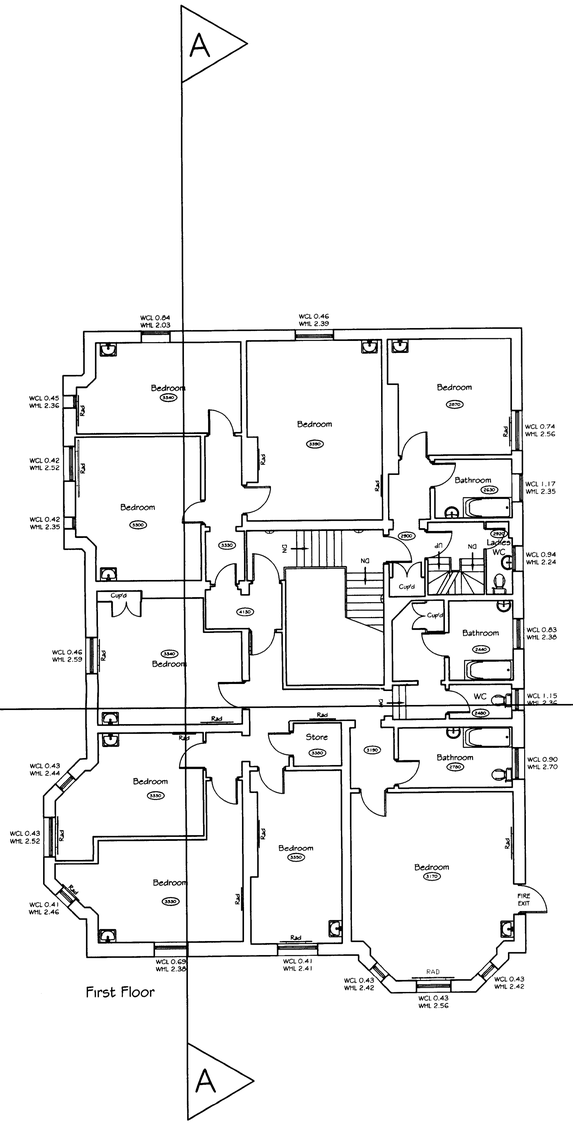

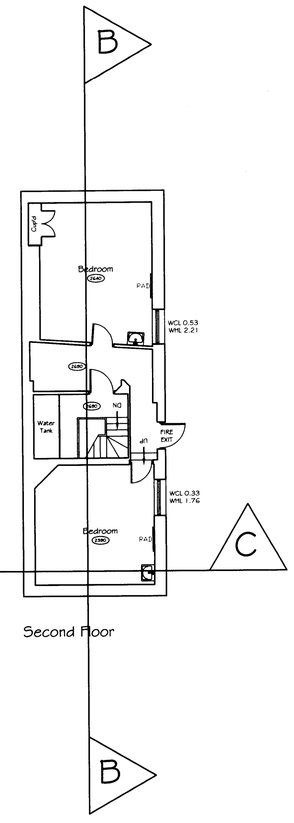

PLANNING
ACK'D
REPLIED
RECD 18 DEC 2007
M
11
ACTION

Revisions	Comments	Dates
Client: Riverside Housing Group		Date: Nov 2007
		Drawn: MAS
Project title: Newbury House, 80 Daisy Bank Road, Rusholme		Approved
		Scale: 1:100@A1
Drawing title: Existing Floor Plans		Job No. 207/1821
		Dwg. No. 01

EC HARRIS
EC HARRIS LLP
The Royal Exchange, Manchester, M2 7EH
Tel: 0161 214 0214 Fax: 0161 214 0215
information@echarris.com
www.echarris.com
Delivering better value results for clients