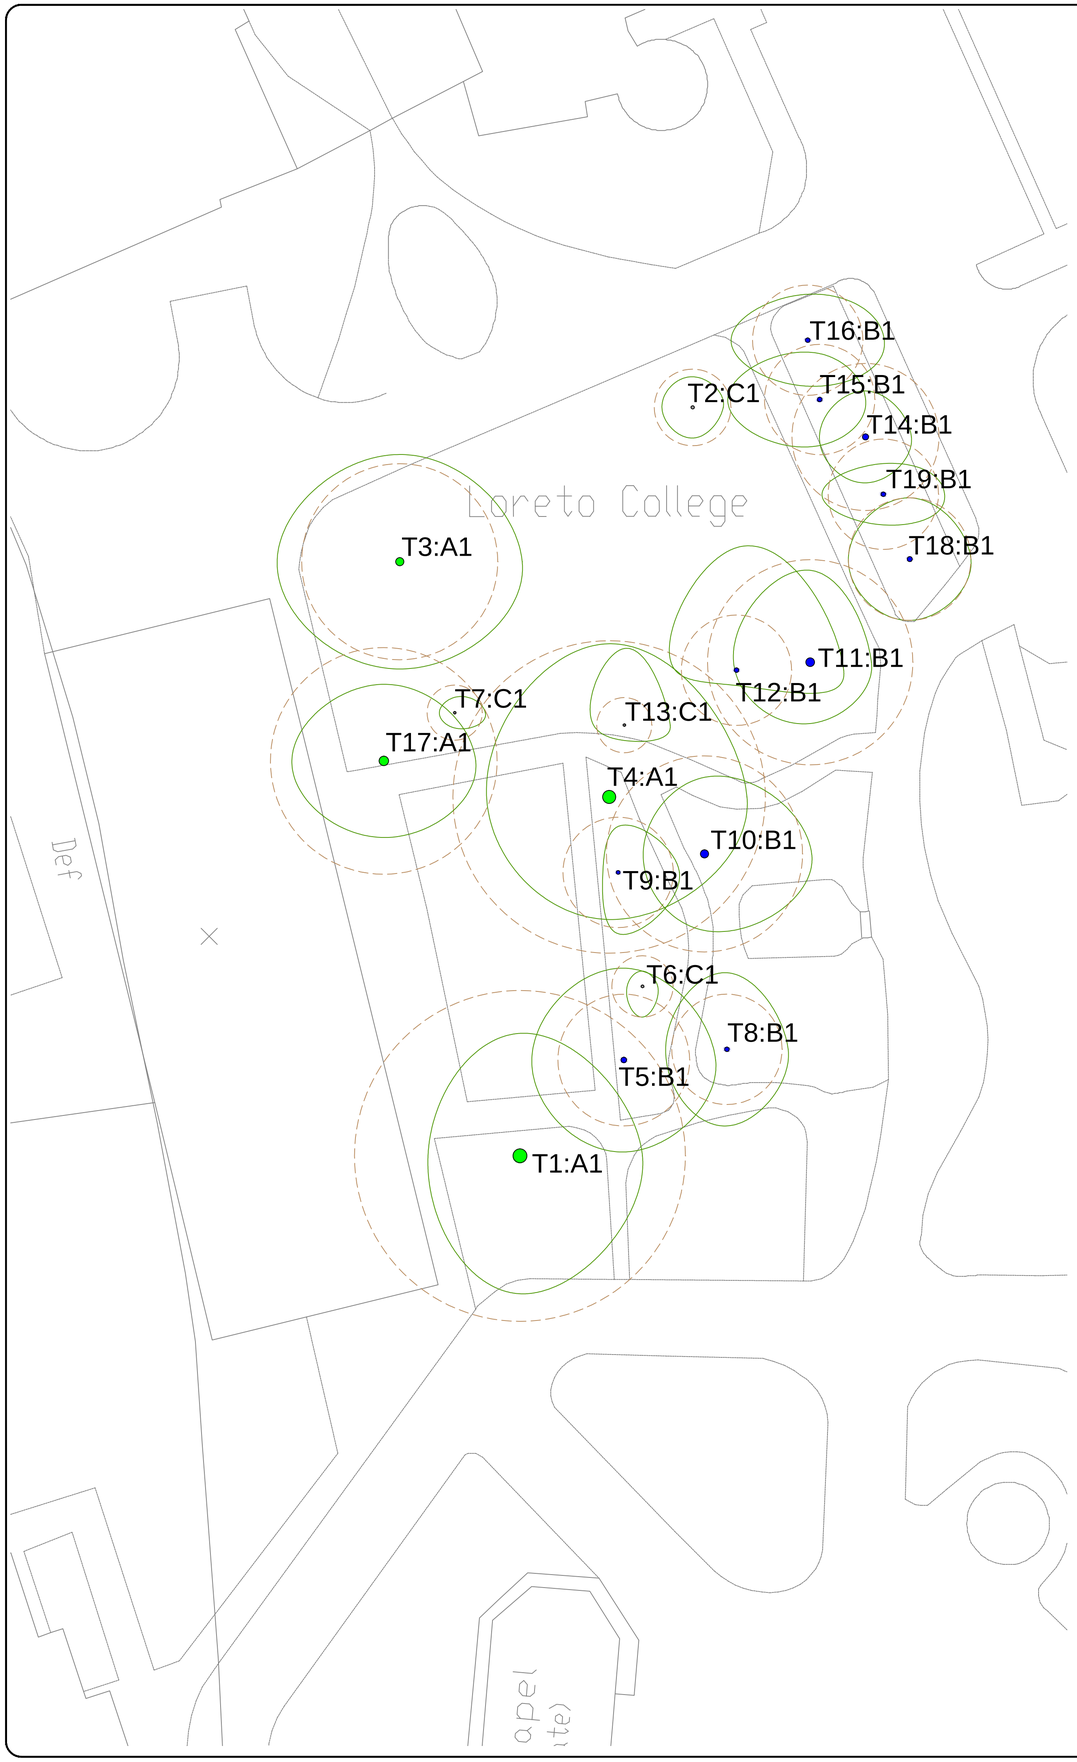

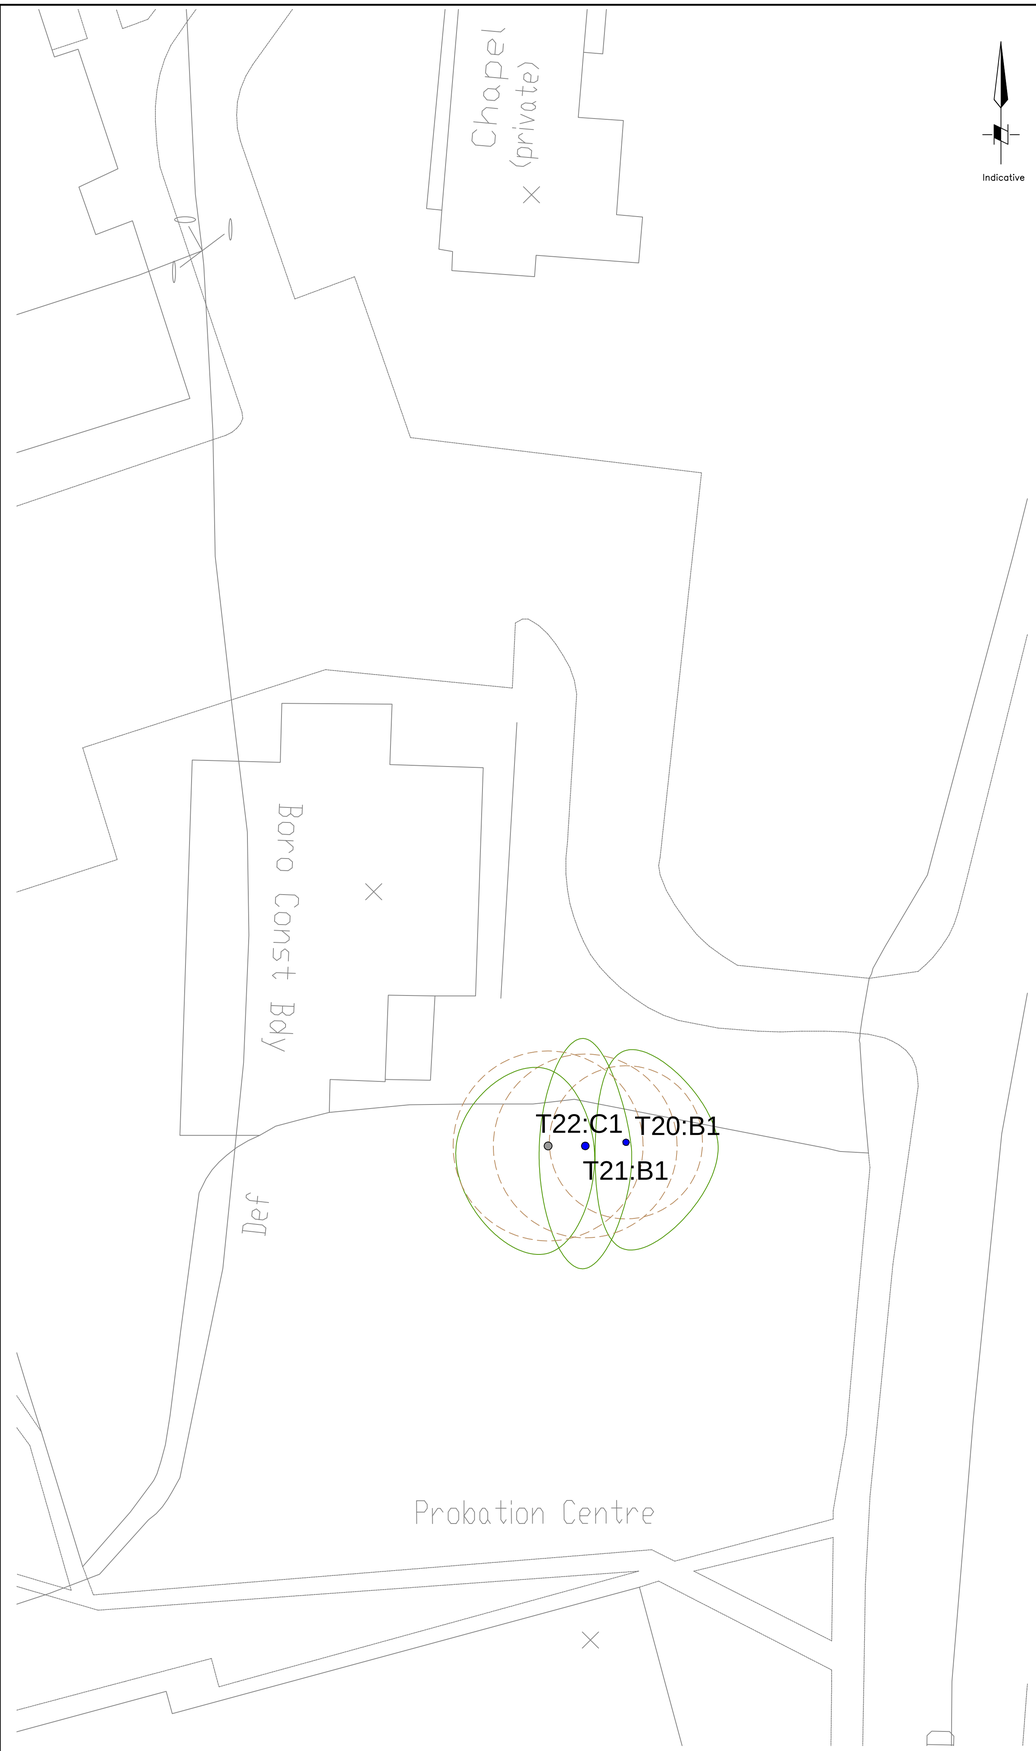

Indicative

KEY

- Root Protection Area (RPA)
- Tree Stem
- T1 Tree No.

Guide To Tree Quality Assessment Categories

- A
- B
- C
- U
- Tree Shadow

This drawing has been prepared in accordance with BS 5837:2012. It is an appendix of an arboricultural report which expands on the data presented, and therefore it must not be read used without also referring to that report.

This drawing is intended to be printed and used in colour only, and for no purpose other than the consideration of trees in accordance with BS 5837.

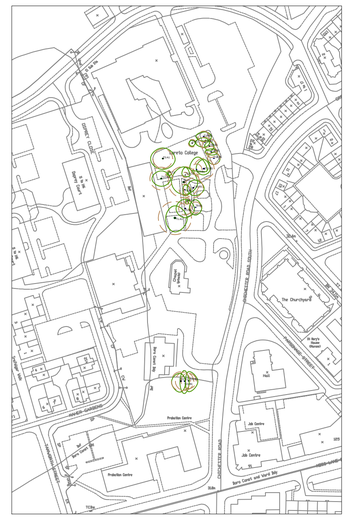

REV.	DESCRIPTION	DWN	CHK'D	DATE

THIS DRAWING IS CONFIDENTIAL AND MUST NOT BE REPRODUCED WITHOUT THE CONSENT OF ARBTECH CONSULTING LIMITED.

CLIENT
Loreto 6th Form

PROJECT
Loreto 6th Form
Chichester Rd, South, M15 5PB

TITLE
Tree Constraints Plan

DWN	DATE	CHK'D	DATE	APP'D	DATE	SCALE
RB	9/5/2013					1:200

Arbtech Consulting Limited
Murlain House
Union Street
Chester
CH1 1QP
Telephone: 08450 176950

Drawing Number
TSP-01

A1

REV.