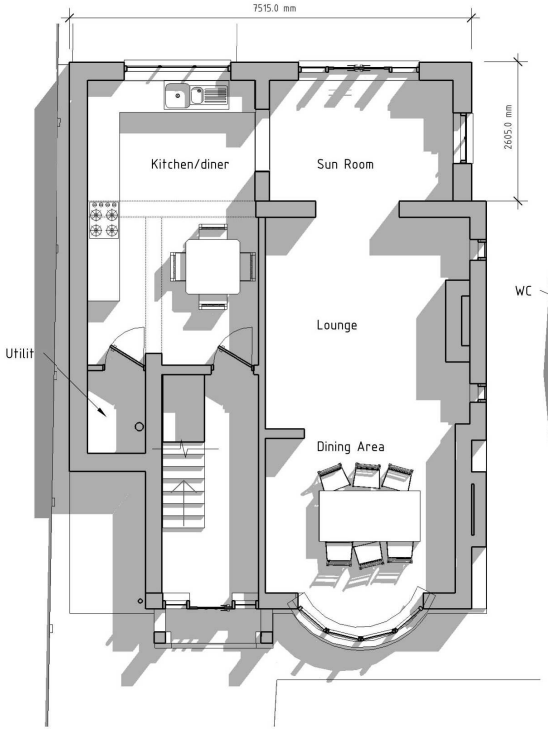

EXISTING GROUND FLOOR

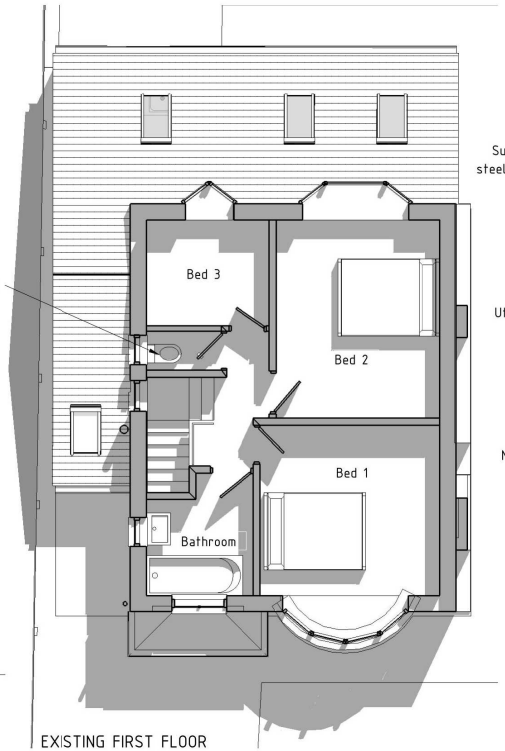

EXISTING FIRST FLOOR

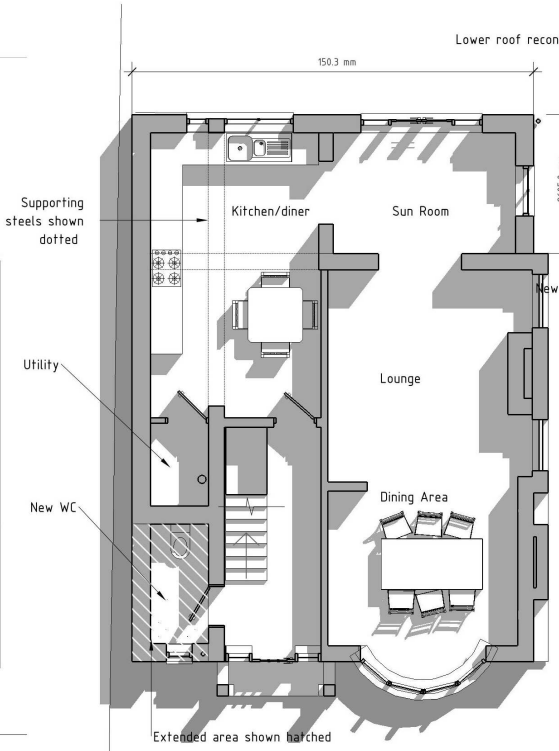

PROPOSED GROUND FLOOR

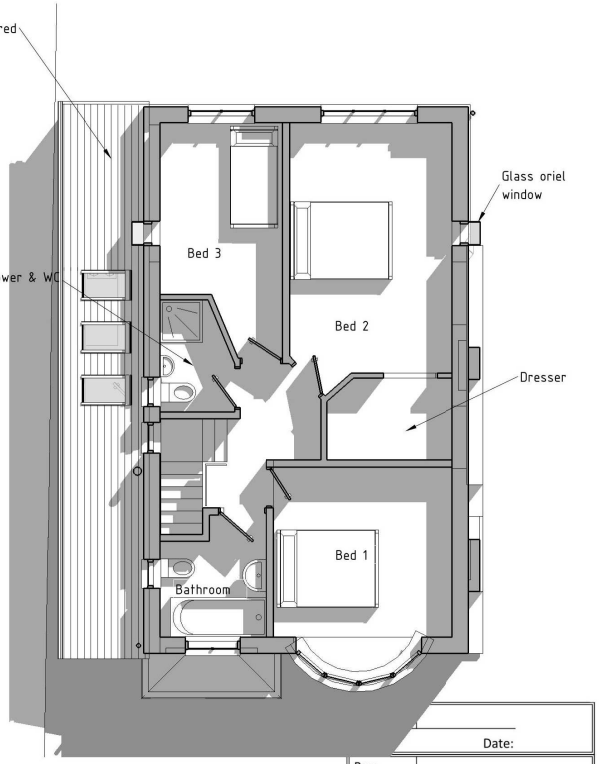

PROPOSED FIRST FLOOR



BIRD'S EYE PERSPECTIVE FROM SOUTH WEST

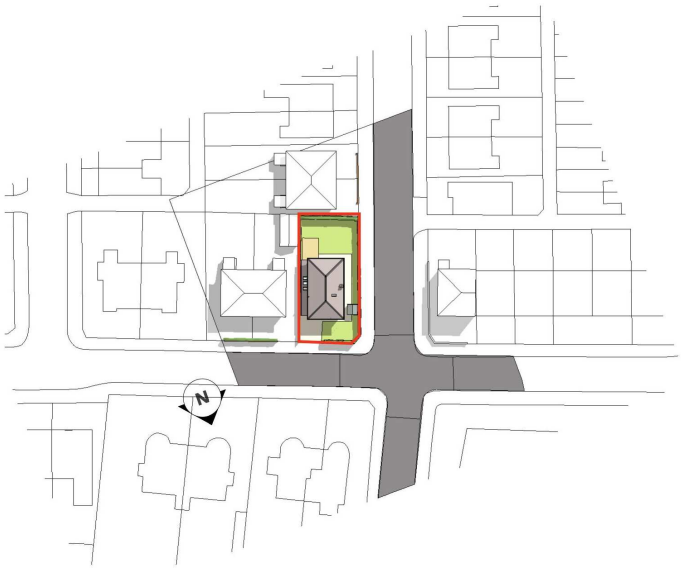

LOCATION MAP AT 1:500

Date:

Rev:
Date:

Rev:
Date:

Rev:
Date:

Project:
Extension and Alteration at
37 Beech Road, Chorlton

Client:
Mr & Mrs Watson,
37 Beech Road, Chorlton

se:a
steve elson: architecture
39 Claude Road
Manchester
M21 8BZ
0161 4254818
www.steveelson-architecture.com

Drawn: SE Date: 18/09/13

Checked: Date:

Sheet Size: A1 Scale: 1:50/1:500

Sheet Description:
Existing and Proposed Plans
Location Plan
Perspective

Sheet Number:
1033 - 01