EXISTING SIGNAGE AND ADVERTISEMENT

SPECIFICATION OF SIGNAGE

The individual letters are laser cut into the ppc aluminum cladding system. The letters are acrylic backed and internally illuminated by blue/white LED lights.

Font - 'arial' Size - 300mm tall

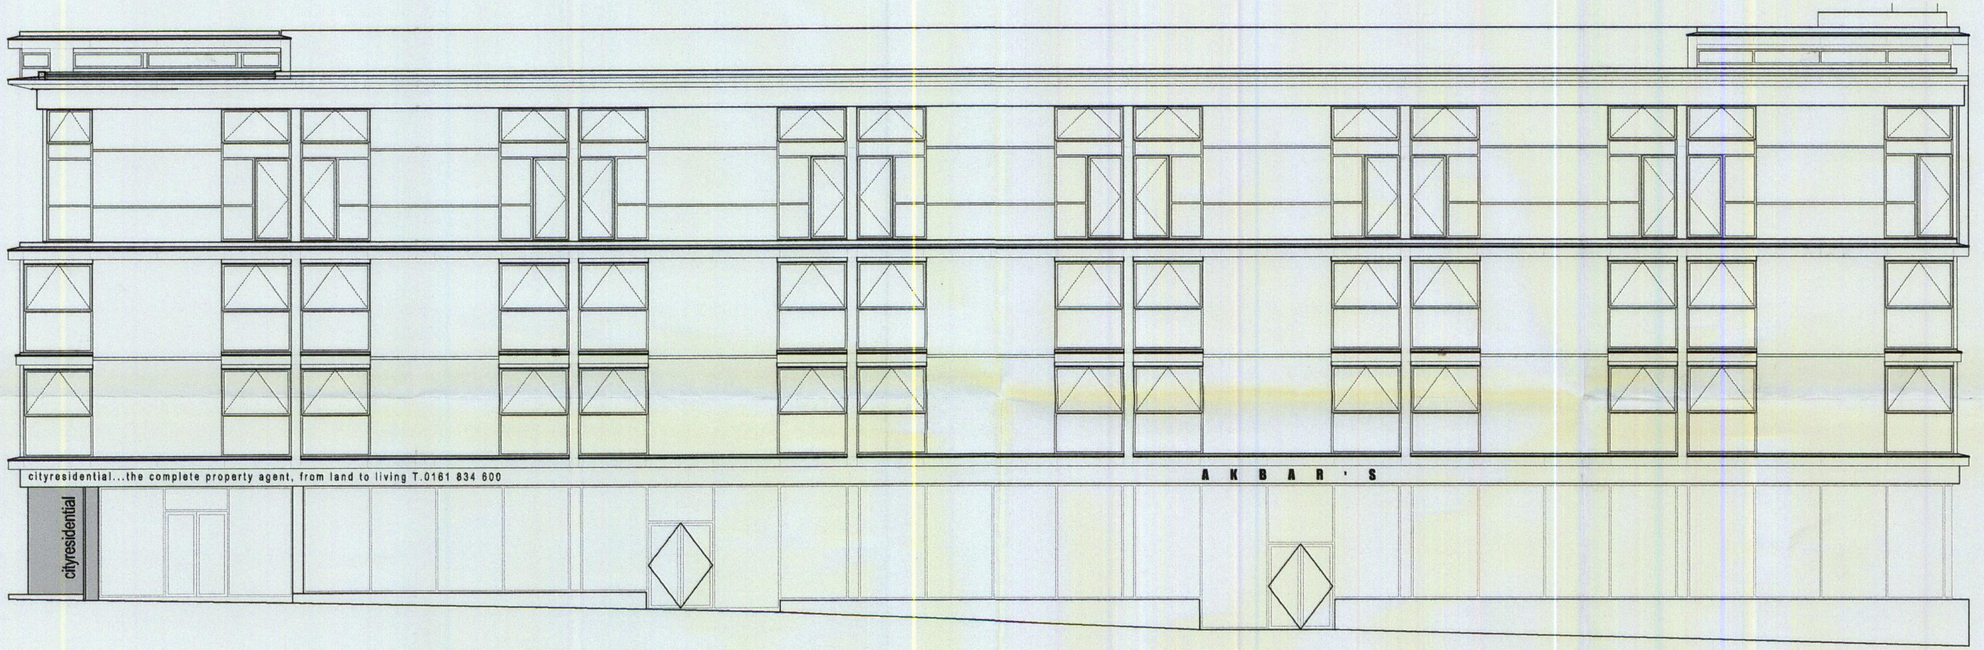

Vicus Building Full Elevation
Liverpool Road Elevation - Scale 1:100 @ A2

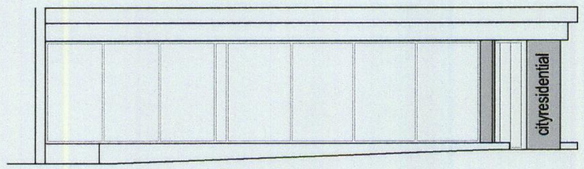

Vicus Building Part Elevation
Wellington Place Elevation - Scale 1:100 @ A2



Existing External Appearance

Please Note

- do not scale from this drawing - use figured dimensions only
- read in conjunction with all other consultants/specialists drawings. report any discrepancies before affected work commences
- all setting out dimensions to be checked on site by contractor before work commences
- this drawing remains copyright of whitebox architects. copy/distribute only with consent of author
- these drawings indicate design intend only

Date : 03/02/09

RECD - 9 FEB 2009
PLANNING

White Box
2 Swinton Square
King Street
Knutsford
Cheshire
WA16 6HH

T 01565 754 500
F 01565 754 600
E studio@whiteboxarchitecture.com
www.whiteboxarchitecture.com

Project
Salt and Pepper 2 / Khan Ba Ba

Client Ali Raza

DWG
Existing Signage

Project No. 2012_Salt and Pepper 2
DWG No 021
DWG Date October 2008
DWG Scale 1:100 @ A2
Revision

©