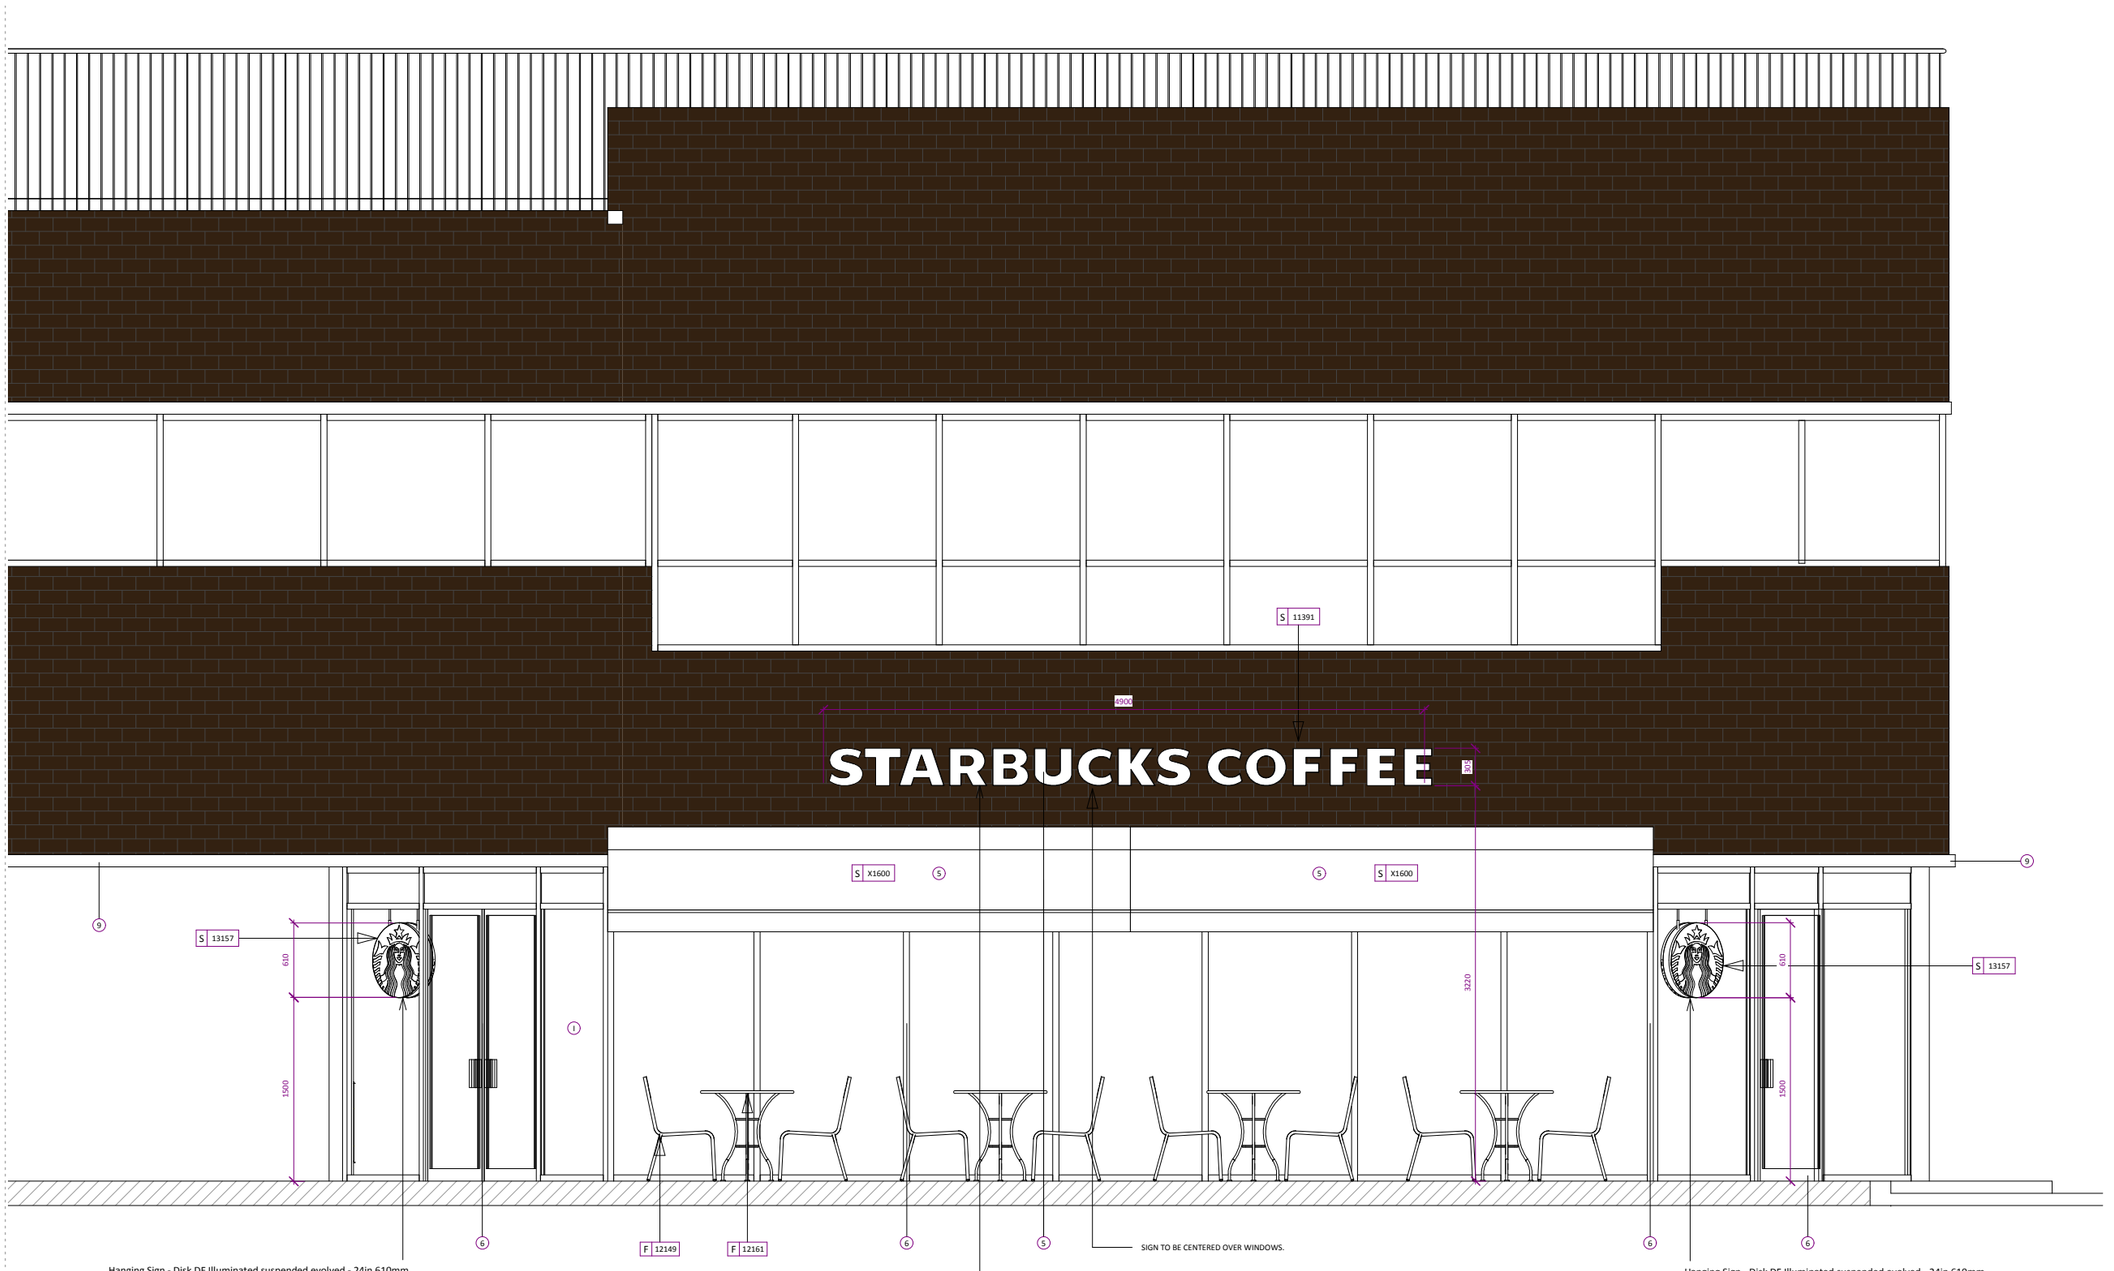

Hanging Sign - Disk DF Illuminated suspended evolved - 24in 610mm
See detail SIG -02 for more information.

305mm inline illuminated flush mounted white wordmark.
Setting out to be confirmed on site to ensure adherence to
Starbucks design guidelines.
See detail SIG -02 for more information.

Hanging Sign - Disk DF Illuminated suspended evolved - 24in 610mm
See detail SIG -02 for more information.

03 - SACKVILLE STREET ELEVATION

Scale 1:50

General Notes

Do Not Scale from this drawing;

Contractor to carry out full setting out prior to start of works and notify any discrepencie to the Architect for clarification;

All Works to be strictly in accordance with local authority legislations, and/or similar governing bodies;

All Works to be strictly in accordance with CDM Regulations (Health & Safety);

rev	date	description

Copyright of this drawing is reserved and is issued on condition that it is not reproduced in part or in whole without written consent unless otherwise assigned.

All dimensions to be verified on site by the Contractor prior to commencement of work. Any discrepencies not brought to our immediate attention shall be deemed to be the responsibility of the contractor/fabricator.

ghost
ARCHITECTURE

7 Devonhurst Place
Heathfield Terrace
London
W4 4JD

Phone: +44 (0)20 8742 3330
Fax: +44 (0)20 8742 0744
www.ghostprojects.com

CLIENT:
The University of Manchester

PROJECT:
Starbucks
76 Sackville Street
Manchester
M1 3NL

DRAWING TITLE:
Proposed:
External Elevation

SCALE:	DRAWN:	CHECKED:
1:50@ A3 1:25@ A1	MM	BS

DATE:	ISSUE TYPE:
30/07/13	INFORMATION

DWG NO:	FILENAME:
A7.3	proposed_starbucks_manchester_sackville_st_ext_elevations_300713
	REV: -/-