


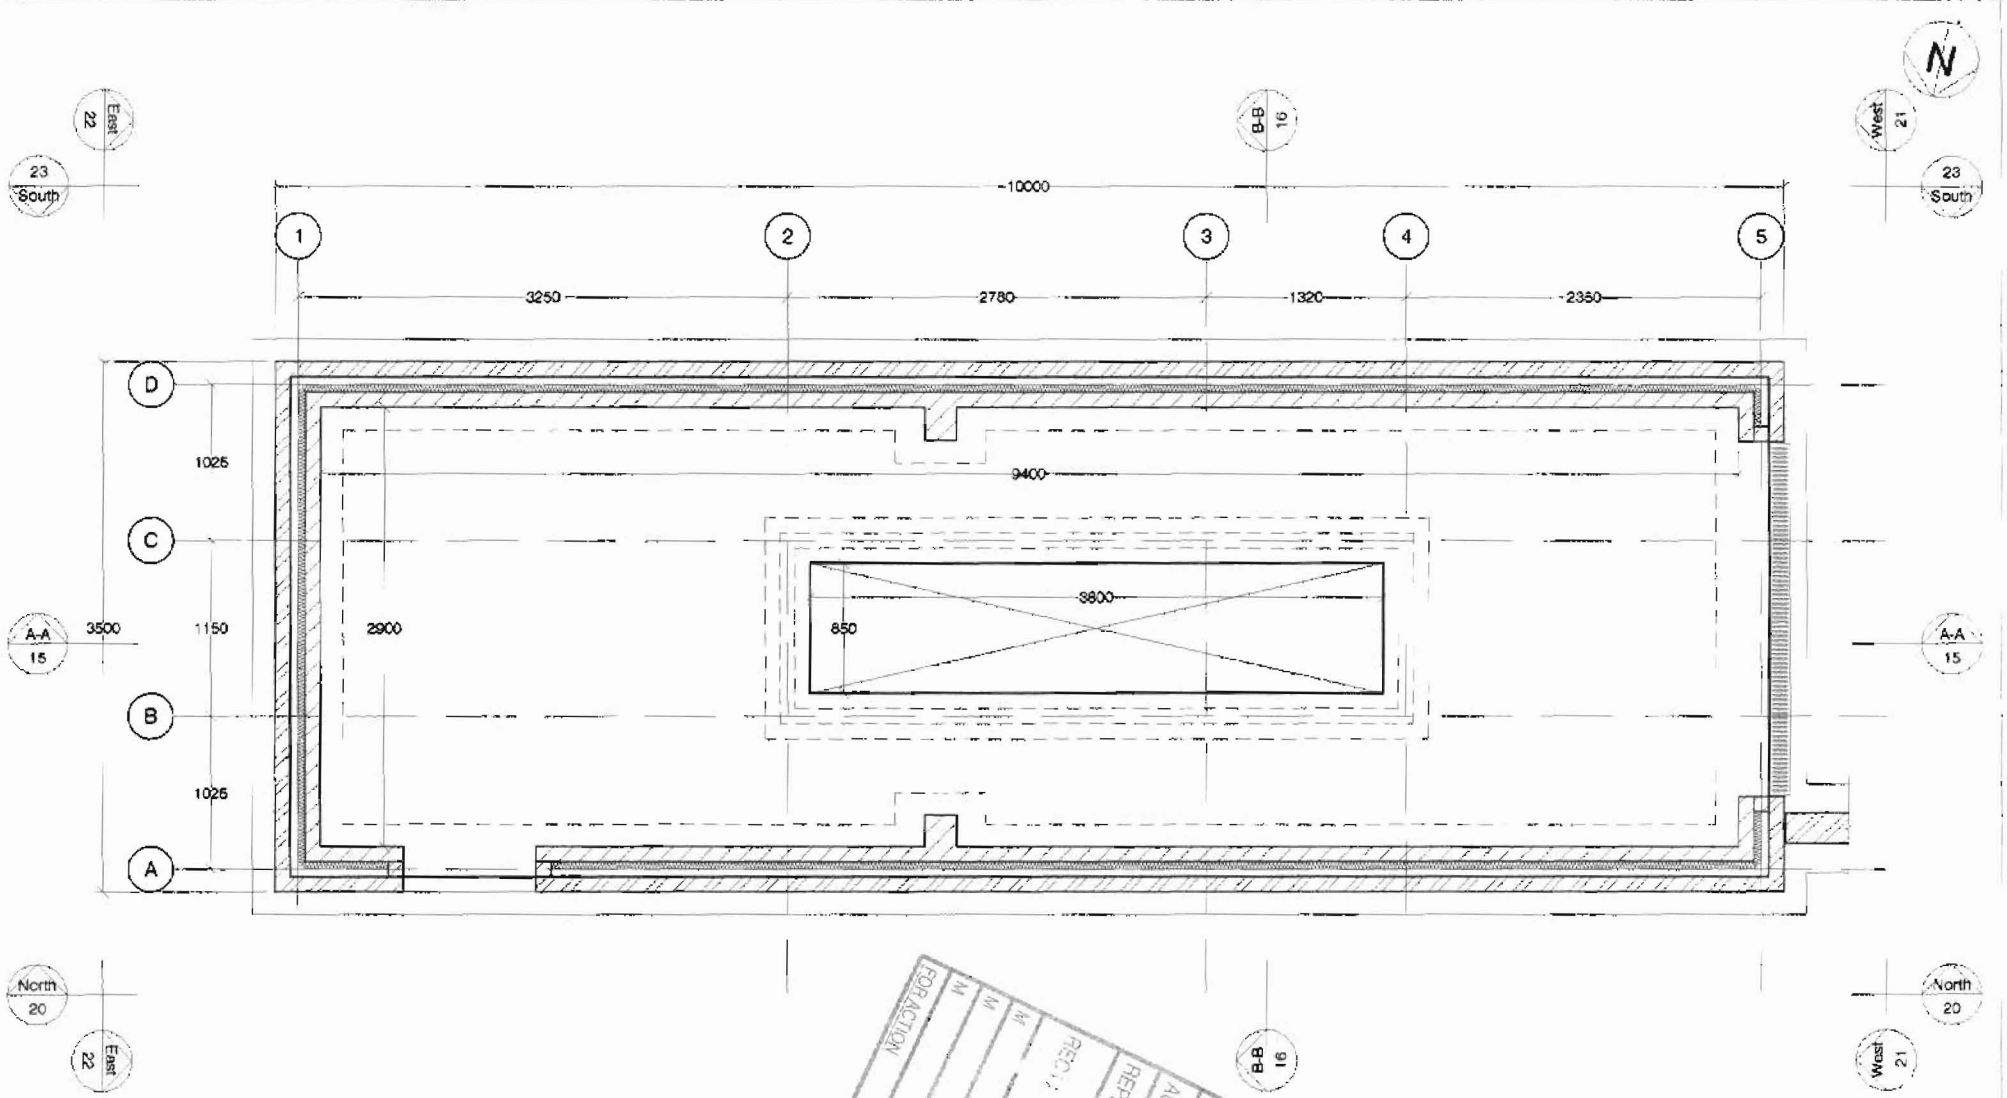

Notes

1. Notes to be added
2. ....
3. .....

Project: 14 Didsbury Park				Job No 100-01
Title: Ground Floor Plan				Drawing No 10
Scale: 1:50 @ A4	Date: 01.10	Drawn: TP	Checked: BP	Rev -