DO NOT SCALE: CONTRACTOR TO CHECK ALL DIMENSIONS AND REPORT ANY OMISSIONS OR ERRORS

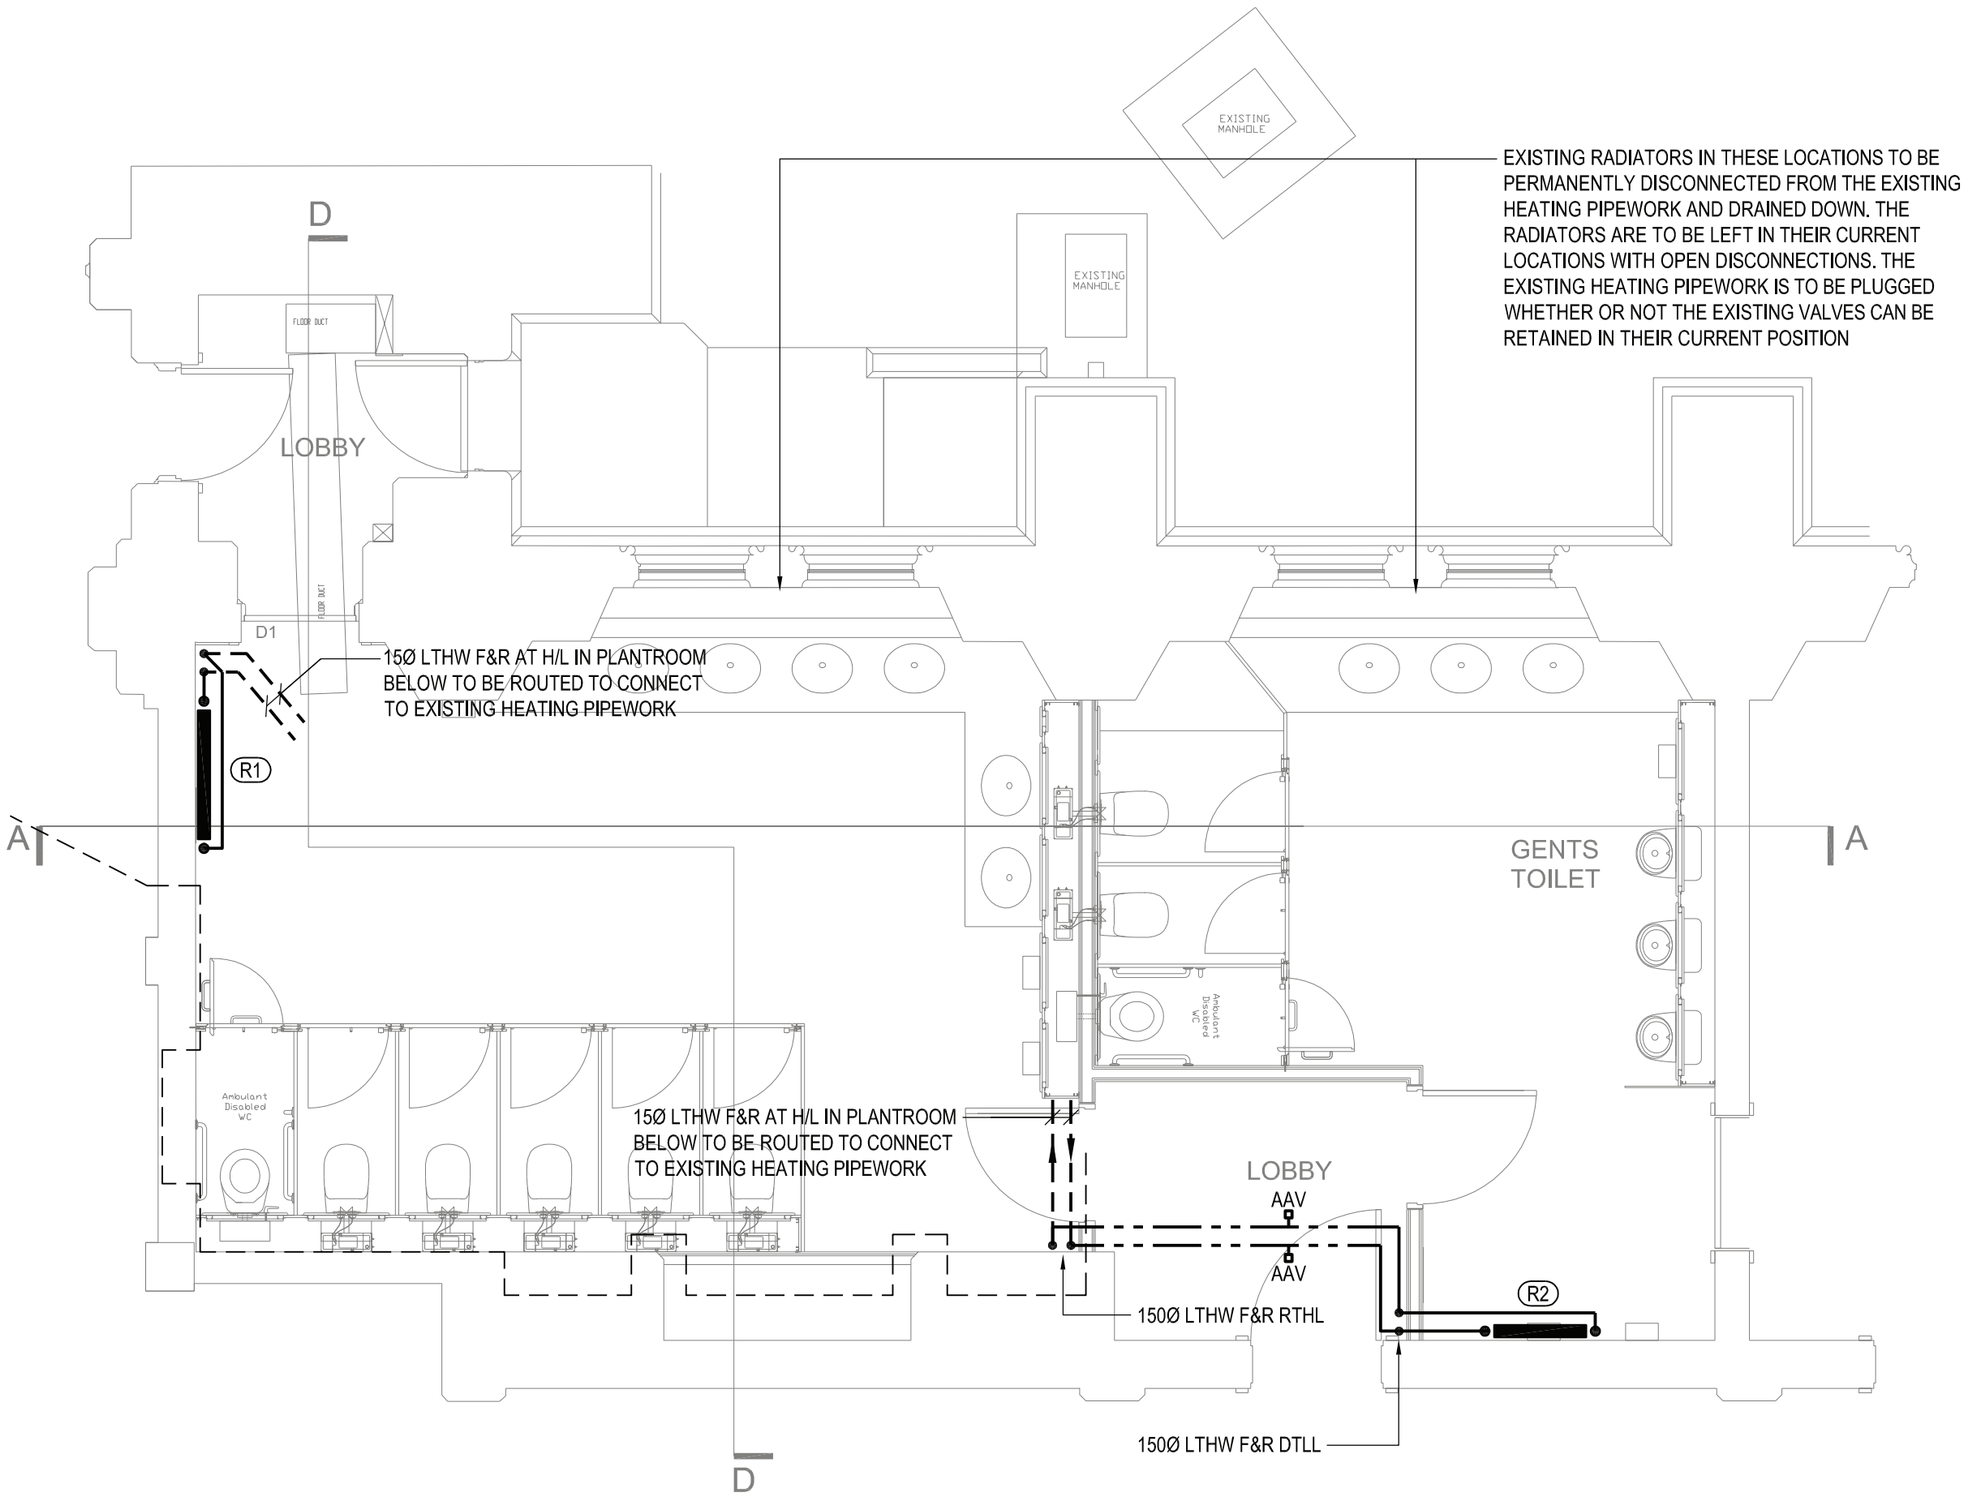

RADIATOR SCHEDULE
ZEHNDER MULTICOLUMN COMPLETTO

R1	28 SECTION	1280 x 750	2400W	SET AT 50°C
R2	21 SECTION	966 x 750	1800W	

NOTES

1. ALL PIPEWORK TO BE STEEL.
2. ALL PIPEWORK ROUTED ABOVE THE NEW LOBBY TO BE THERMALLY INSULATED.
3. ALL PIPEWORK IN THE PLANTROOM TO BE THERMALLY INSULATED.
4. ALL OTHER PIPEWORK TO BE LEFT BARE AND DECORATIVELY PAINTED.
5. ALL RADIATORS TO BE COMPLETE WITH MATCHING TRVs AND LSVs.
6. HIGH LEVEL PIPEWORK TO INCLUDE FOR AUTOMATIC AIR VENT.
7. LOW LEVEL PIPEWORK (PLANTROOM BELOW) TO INCLUDE FOR D.O.C.

REV	DESCRIPTION	BY	CHK	APP	DATE
T2	RADIATORS RELOCATED. EX. RADIATOR NOTE ADDED	DN	IHD	SC	21/02/13
T1	TENDER ISSUE	DN	IHD	SC	25/01/13

QUAY WEST at MediaCity UK
TRAFFORD WHARF ROAD
TRAFFORD PARK
MANCHESTER
M17 1HH
TEL: +44 (0)161 872 3223
FAX: +44 (0)161 872 3193
e-mail: manchester@wyg.com

Project:
UNIVERSITY OF MANCHESTER
WHITWORTH HALL
NEW TOILET FACILITY

Drawing Title:
HEATING LAYOUT

Scale @	Drawn	Date	Checked	Date	Approved	Date
A1 1:50	DN	23/01/13	IDH	23/01/13	SC	23/01/13

Project No.	Office	Type	Drawing No.	Revision
A055397/053	27	M	003	T2

© WYG Group Ltd.

FILENAME : P:\ME_PROJECTS_50000\A055397 UNIVERSITY OF MANCHESTER FRAMEWORK - SMALL WORKS\053 WHITWORTH HALL CREATION OF NEW TOILET FACILITIES\DRAWINGS\MECH\A055397_053_27_M_003.DWG | PLOTTED BY : IAN.HALL-DIXON | PLOTTED DATE : 13 March 2013 18:30:47