
Existing block plan

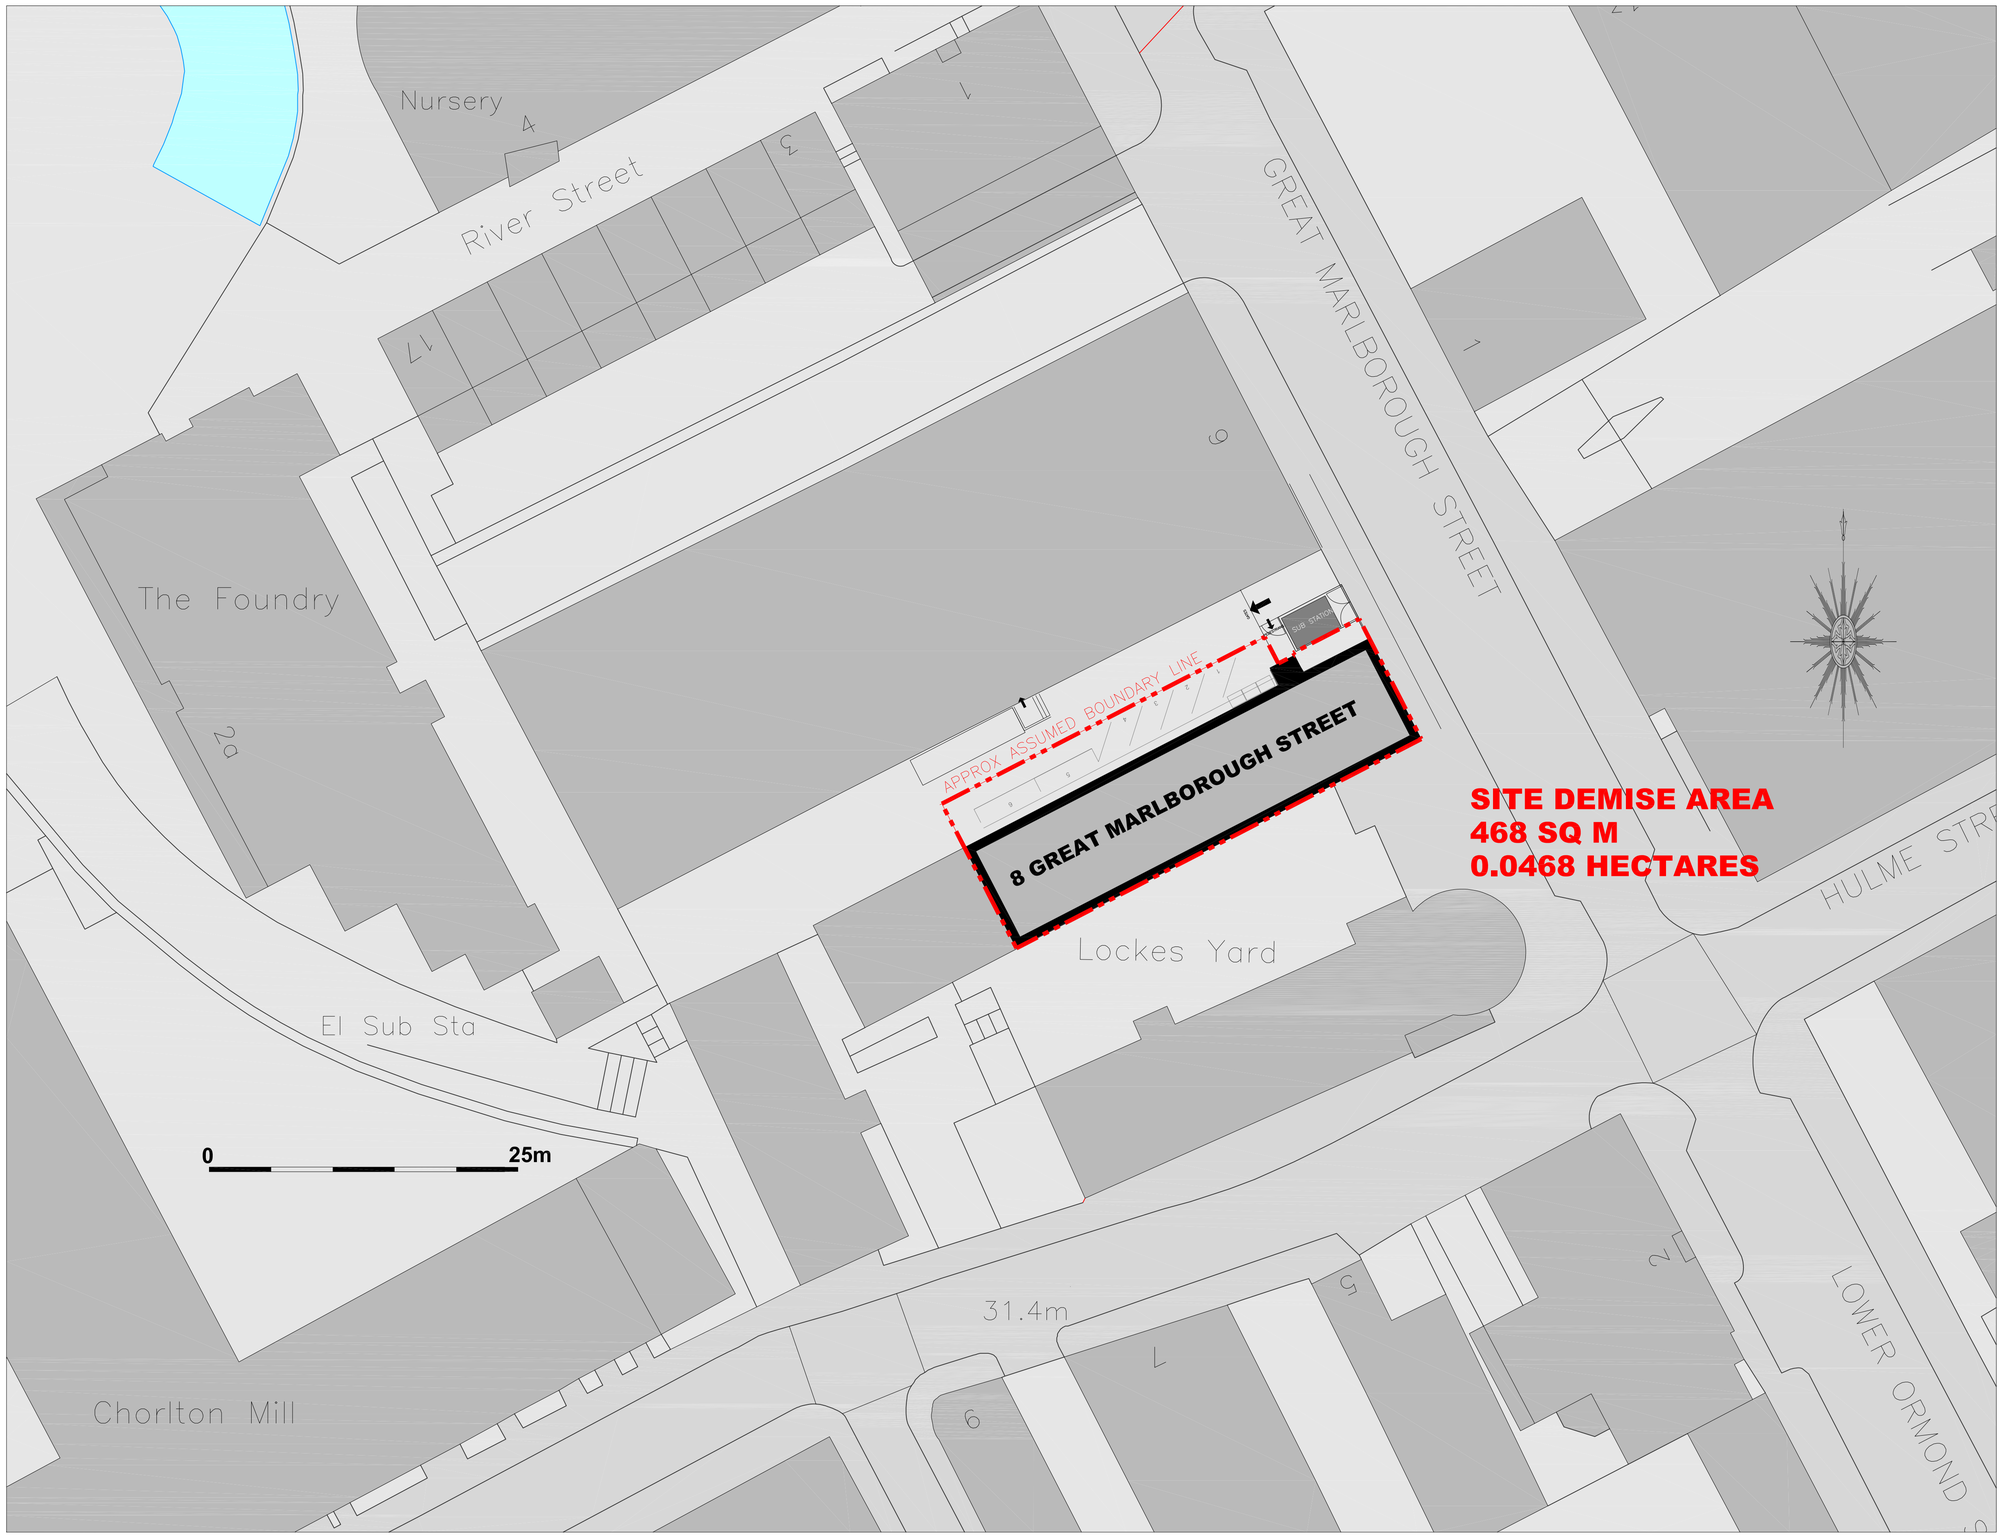

Rev	Description	Date	By	Chck'd

JONES LANG LASALLE®

Real value in a changing world

40 Berkeley Square
Bristol BS8 1HU

T +44 (0) 117 927 6691
F +44 (0) 117 929 9669

www.joneslanglasalle.co.uk

Client	BIMM
Project	8 GREAT MARLBOROUGH STREET MANCHESTER M1 5NN
Description	EXISTING BLOCK PLAN
Scale	1=250@A1 1=500@A3
Date	SEPT 2012
By	KPS
Checked	BWD
Job	
Drg	01
rev	

DO NOT SCALE THIS DRAWING. CHECK ALL DIMENSIONS ON SITE

THIS DRAWING IS PROTECTED BY COPYRIGHT, IT MAY NOT BE REPRODUCED IN ANY FORM OR BY ANY MEANS FOR ANY PURPOSE, WITHOUT GAINING PRIOR WRITTEN PERMISSION FROM JONES LANG LASALLE