Alfresco Drawing Template 20.07.10

North

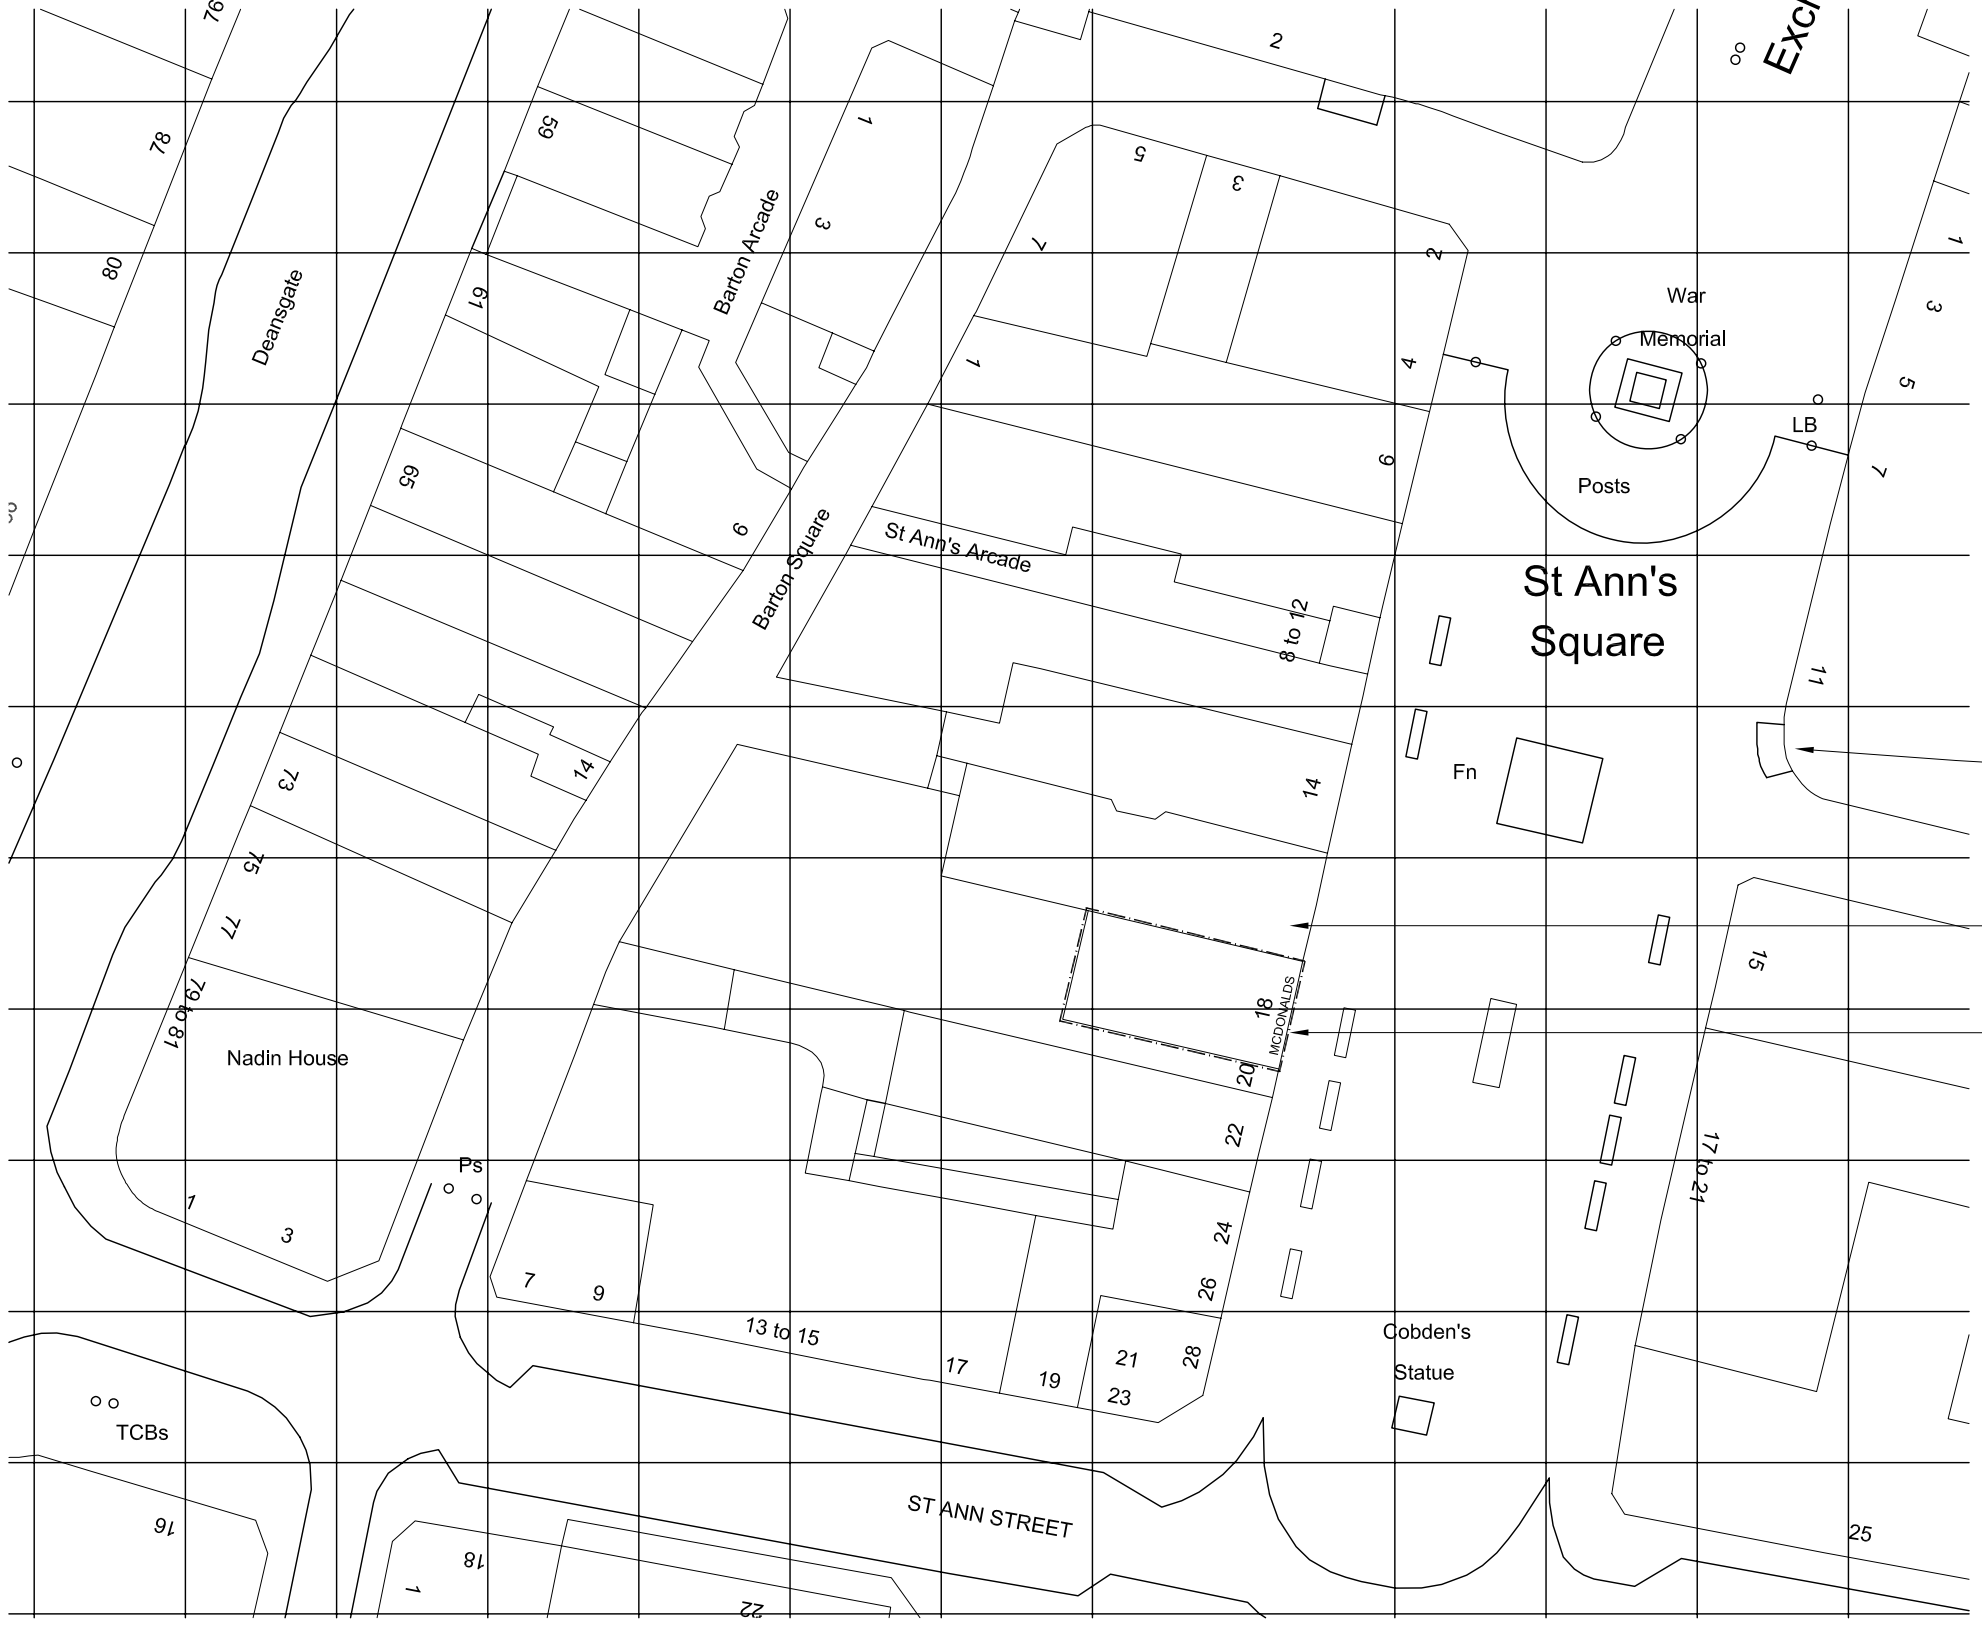


# BLOCK PLAN

SCALE BAR

0 10 20 50m


AEW Architects
Century Buildings
St. Mary's Parsonage
Manchester M3 2DD
t: +44 (0) 161-214 4370
f: +44 (0) 161-214 4371


**Notes:**
All drawings to be read in conjunction with all other drawings as noted on issue sheet.

Extent of McDonald's demise indicated thus:

| REV. | DATE. | DRAWING REVISIONS. | BY. | CHECKED |
|---|---|---|---|---|

**GENERAL NOTES:**
All works are to be undertaken in accordance with the Building Regulations and the latest British Standards.
All proprietary materials and products are to be used strictly in accordance with the manufacturers recommendations.
All dimensions to be checked on site prior to construction.

**PROPOSED DEVELOPMENT AT**
18 ST ANNS SQAURE
MANCHESTER

**STORE No :-**
1076

**ON BEHALF OF :-**
McDonald's Restaurants Ltd

**DRAWING TITLE :-**
BLOCK PLAN

| DRAWN BY | CHECKED BY | DRAWING No. | REV No. |
|---|---|---|---|
| JR | DP | 4643_1076_0002 | - |
| SCALE & SIZE | DATE | | |
| 1:500@A3 | 15.07.11 | | |


AEW Architects
Century Buildings
St. Mary's Parsonage
Manchester M3 2DD
t: +44 (0) 161-214 4370
f: +44 (0) 161-214 4371