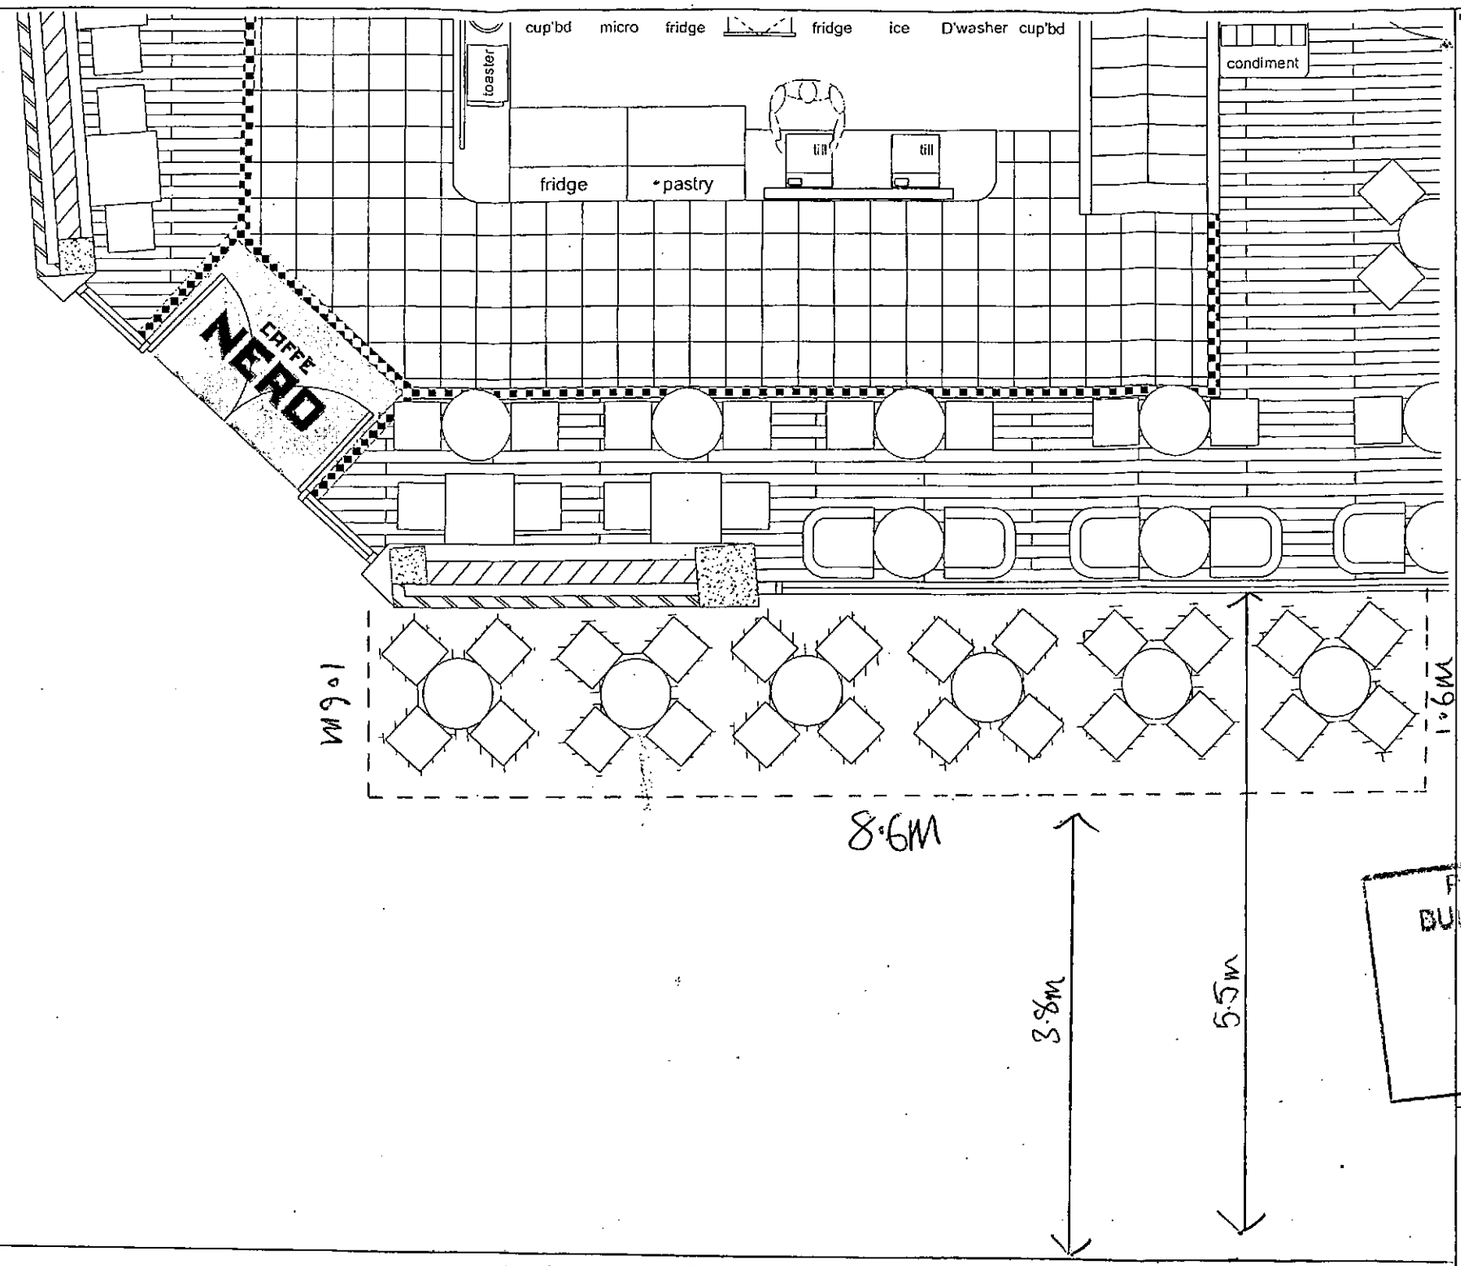

Rev N°	Description	Drawn by	Date

Notes

This drawing represents a performance guide upon which the contractor/subcontractor must base his/her working drawings & details. Include all necessary tolerances prior to manufacture and installation

Contractor to must undertake a full survey of the area to establish all dimensions & ensure accurate setting out.

Advise on suitability of all details shown to ensure structural stability, ease and economy of construction

Refer to digital master artwork in regard to all graphic work shown

PLANNING AND BUILDING CONTROL
04 OCT 2012

bedrock
Bedrock Design Consultants Ltd
Albion Buildings, 1 Back Hill, EC1R 5EN
T 020 7713 0695
F 020 7713 0696
john@bedrockdesign.co.uk

Client
Caffe Nero

Project
Manchester Arndale centre

Description
Merchandise ga

Scale	Drawn by	Date
1/50	Tp	11/01/06

Drawing N°	Revision
CN229/001	A

This drawing is the copyright of Bedrock Design Consultants Ltd. This drawing cannot be copied, reproduced, retained or disclosed to any unauthorised person without prior permission in writing from the designer.