

All dimensions to be checked from site. All information to be subject to full site surveys.
This drawing or any portion of it may not be reproduced in any way without the consent of the Architect.

REV.	DETAILS	BY	DATE

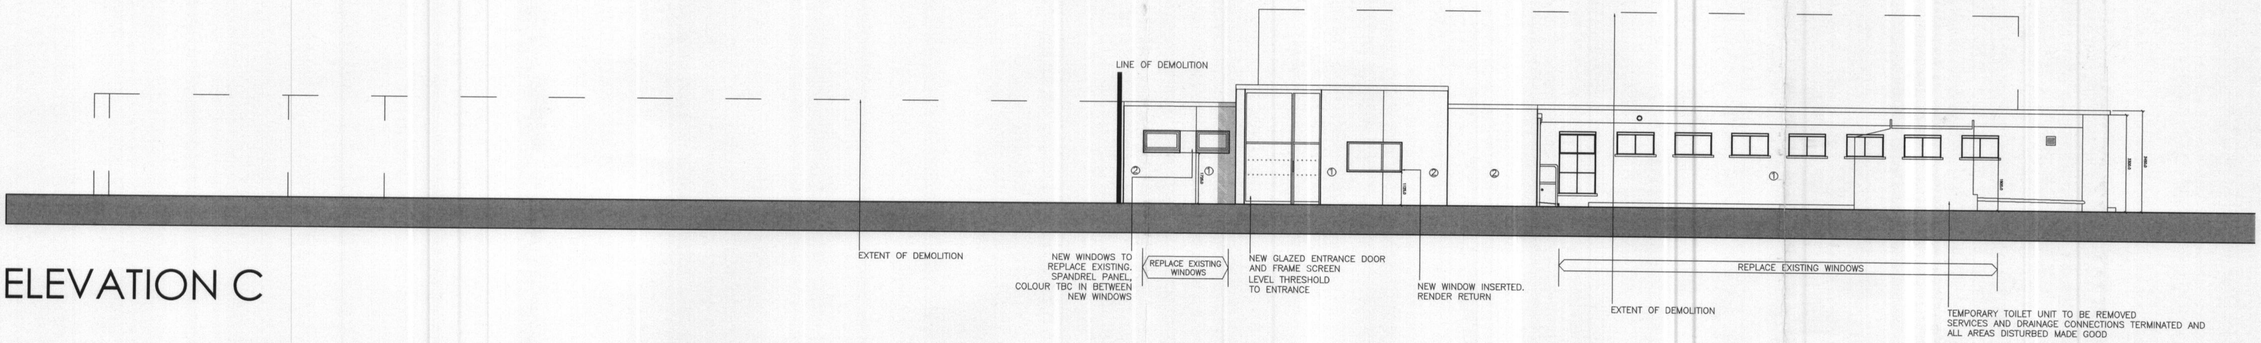


ELEVATION C

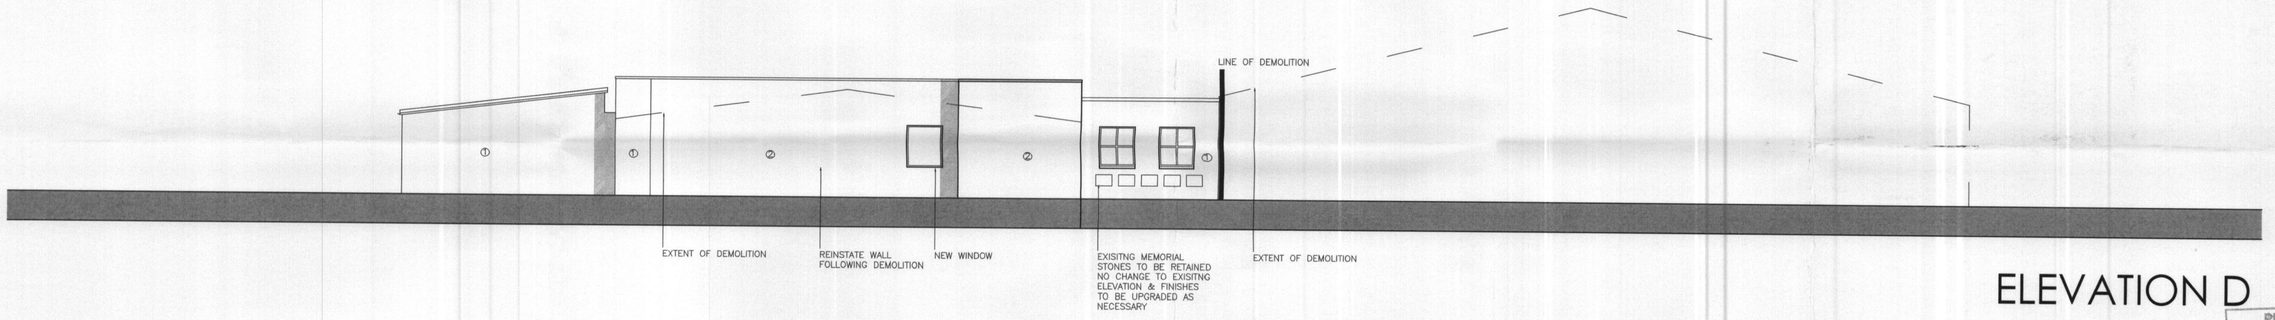

ELEVATION D

PLANNING
ACKD
REPLIED
RECD 19 APR 2010
BY DATE

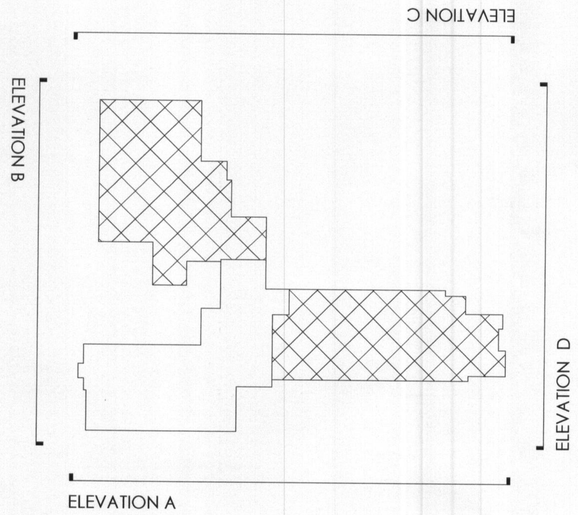

KEY

EXTENT OF DEMOLITION

RETAINED & REMODELLED BUILDING

NOTE
DEMOLITIONS OUTSIDE FOOTPRINT OF RETAINED BUILDING TO BE CARRIED OUT BY OTHERS
ALLOW FOR EXTERNAL DECORATION AND MAKING GOOD AS NECESSARY
WORK TO BE CARRIED OUT IN ACCORDANCE WITH STRUCTURAL ENGINEER'S REPORT AND RECOMMENDATIONS
REFERENCE TO BE MADE TO M&E ENGINEERS REPORT AND WORK CONTENT
ALLOWANCE TO BE MADE FOR RECONNECTION OF ALL DRAINAGE
SEE ALSO NOTES ON ROOF PLAN

MATERIAL KEY

1 / BRICK
2 / RENDER

FOR PLANNING APPROVAL

walker simpson architects
33 Piccadilly Manchester M1 1LQ
Tel 0161 228 7406 Fax 0161 228 7046

PROJECT: KING DAVID NURSERY
TITLE: PROPOSED ELEVATIONS
SCALE: 1.100@A1 DATE: 12.04.10
DRAWN: IS CHECKED: MB NUMBER: WSA.0259.P.12