EXISTING PLAN

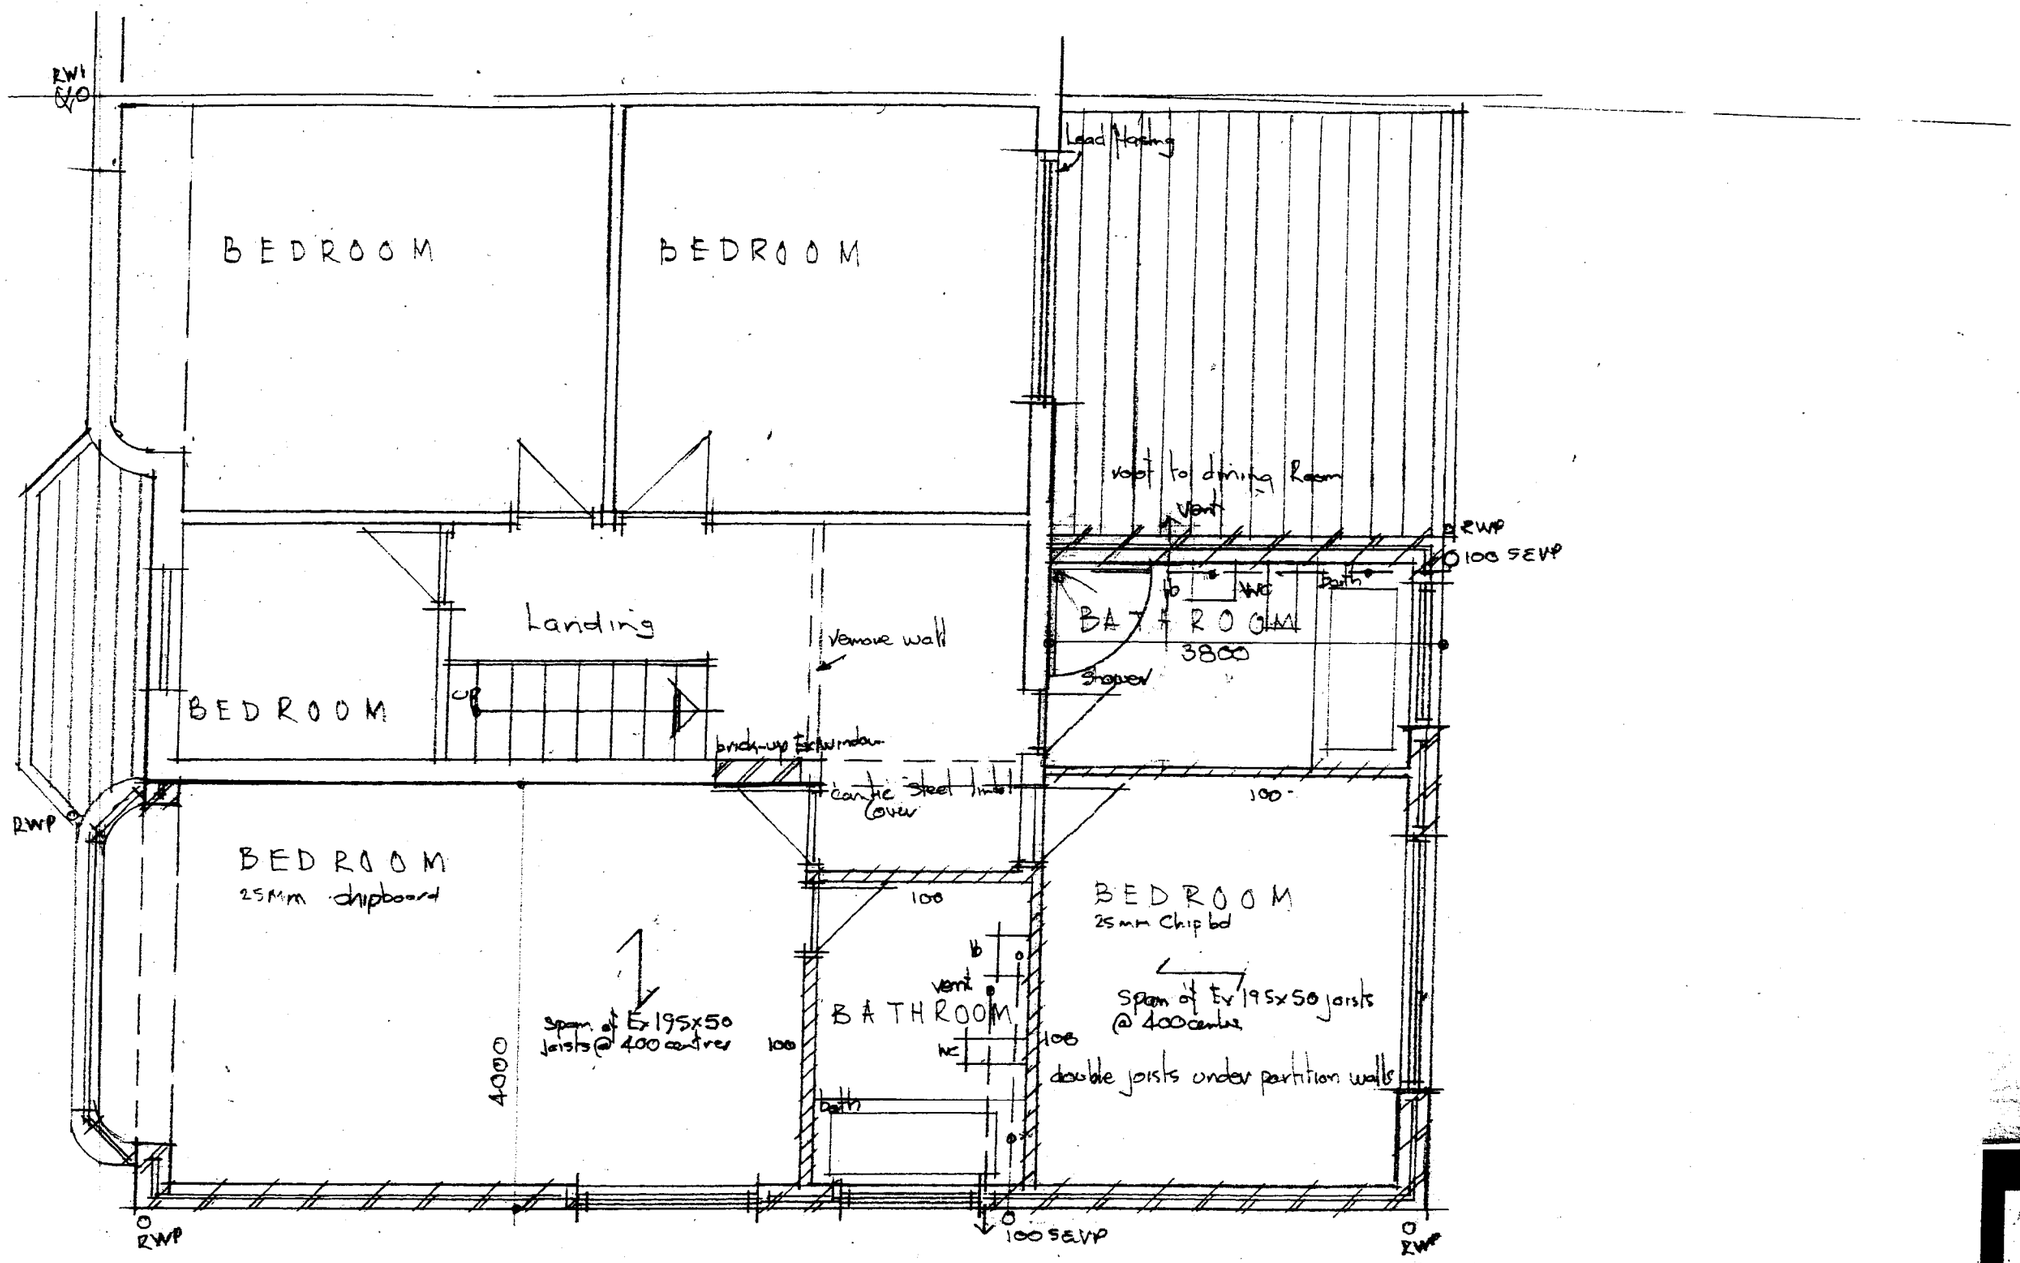

FIRST FLOOR PLAN

15 JUL 2008
INIT. RECD
DATE

PDC

ARCHITECTS

SCALE:	1:20	Drg. No.
DATE:	09.04	369.02

PROJECT DESIGN CONSULTANT
BARCLAY HOUSE, 35 WHITWORTH ST WES
MANCHESTER. M1 5NG
Telephone +44 (0) 161 228 237