
Copyright of this drawing is vested in the Architect and it must not be copied or reproduced without consent. Figured dimensions only are to be taken from this drawing. All contractors must visit the site and be responsible for taking and checking all dimensions relative to their work. Hulme Upright Ltd are to be advised of any variation between drawings and site conditions.
DO NOT SCALE OFF THIS DRAWING.....IF IN DOUBT ASK

Rev.	Drawn	Comments	Date
A	SJR	General modifications to client request, survey boundary indicated, existing building outline indicated, stairs reconfigured, coridoors reduced	11/05/11
B	SJR	General modifications following meeting with client, stairs reconfigured, funding block re positioned, link indicated.	01/06/11
C	SJR	Lean to roofs indicated to carpark area, new roof area hatched	21/06/11
D	SJR	Geral modifications	30/06/11
E	SJR	Roof exteded between fundraising building, planning drawing	26/07/11
F	SJR	General modifications	30/09/11
G	SJR	General modifications	30/09/11
H	SJR	General modifications, Construction issue	03/04/12

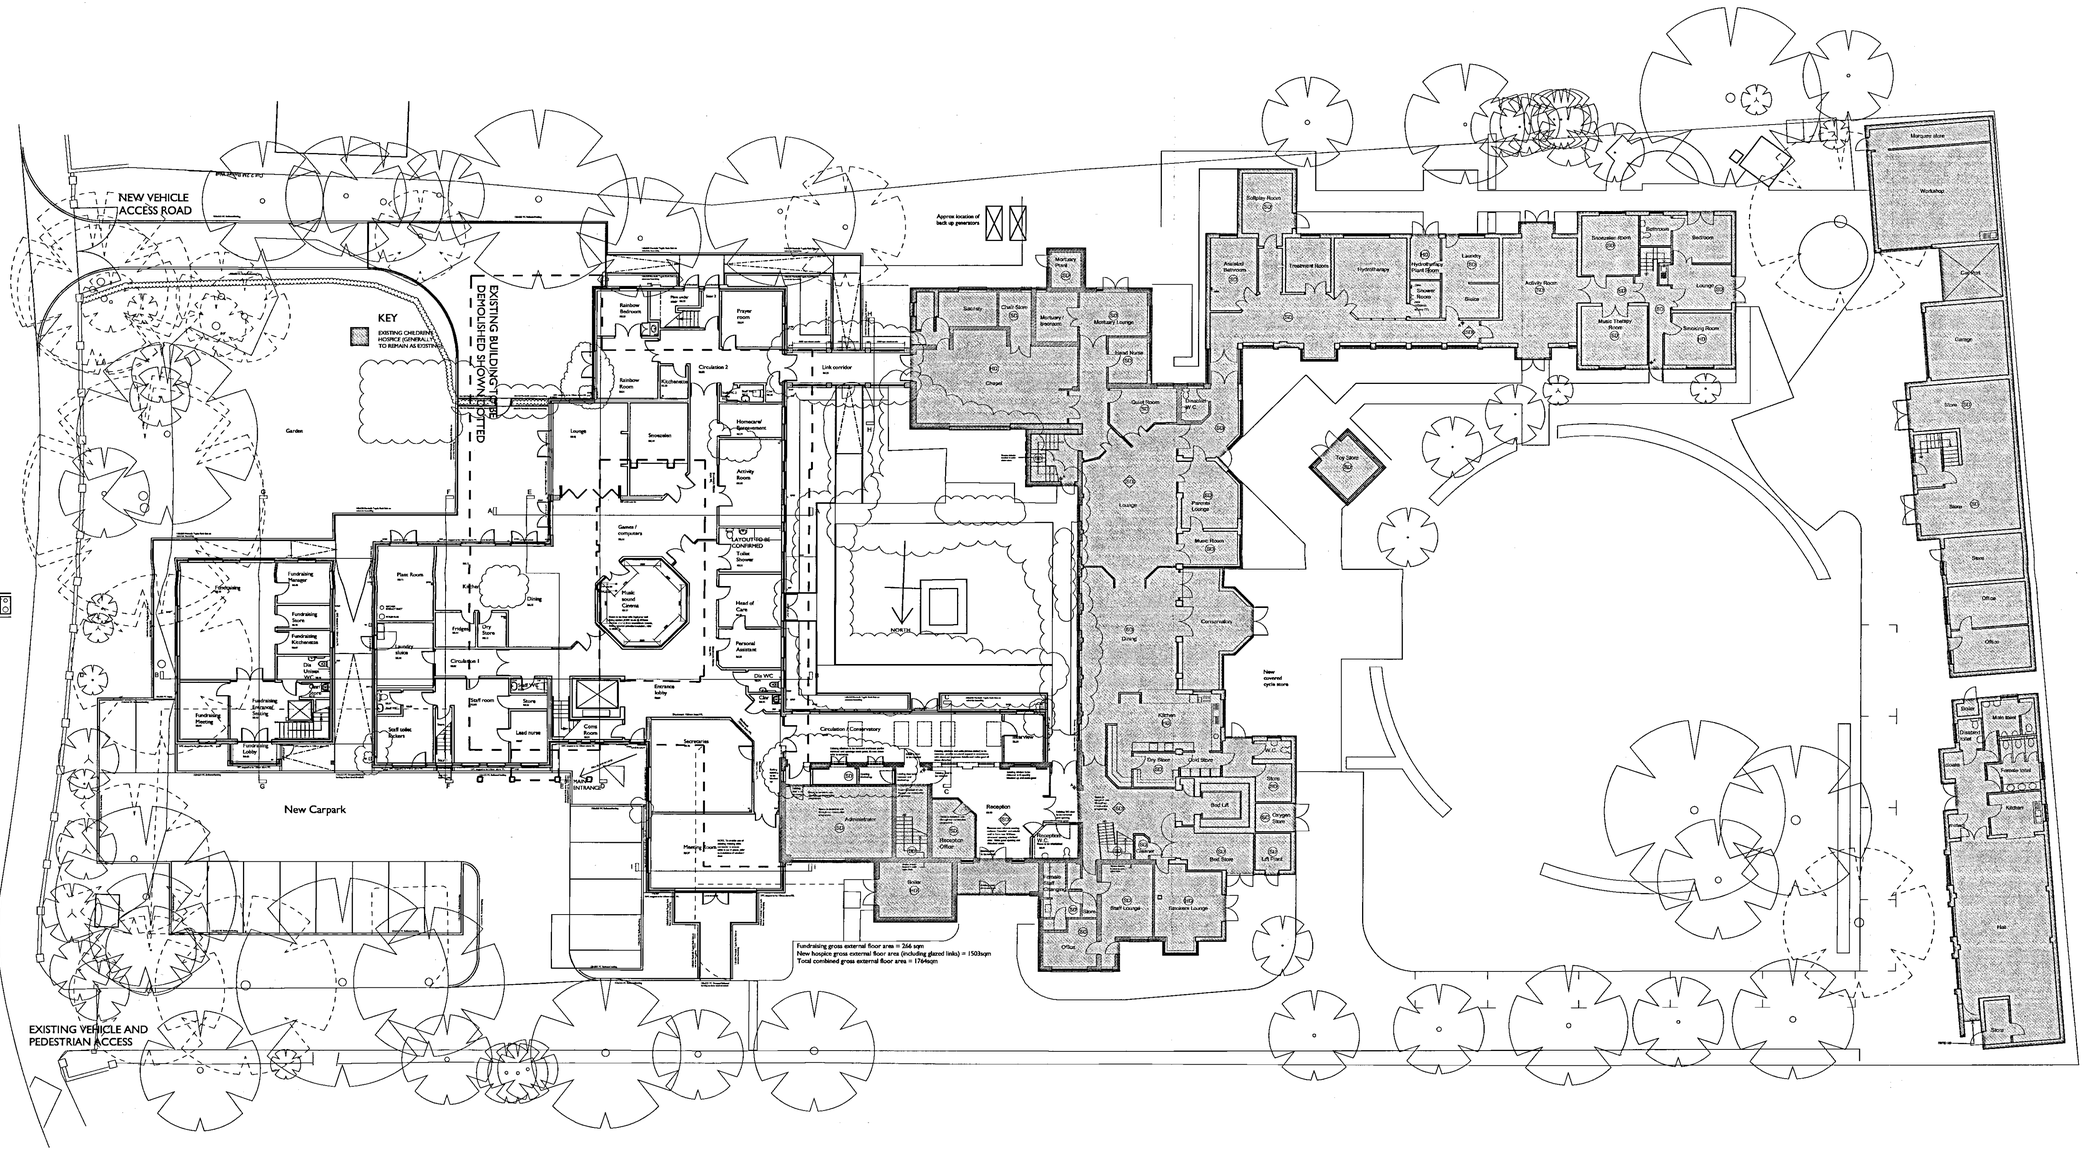

EXISTING TREES TO BE PRUNED AND MODIFIED, TREES SHOWN DOTTED TO BE REMOVED, PLEASE REFER TO TREE SURVEY, REPORT AND DRAWING FOR DETAILS.
PLEASE REPORT ANY DISCREPANCIES BETWEEN THIS DRAWING AND TREE SURVEY DRAWING TO THE CA IMMEDIATELY

BU
20 JAN 2012

hulmeupright
Barclay House
35 Whitworth Street West
Manchester
M1 5NG
MANCHESTER
STOKE-ON-TRENT
Tel: 0161 237 1767
Fax: 0161 237 1757
Email: manchester@hu-arch.co.uk
www.hulmeupright.co.uk
architects townplanners interiordesigners cdmco-ordinators landscapearchitects

Client
RAINBOW FAMILY TRUST

Project
FRANCIS HOUSE
390 PARSWOOD ROAD, DIDSBURY

Title
PROPOSED SITE / ROOF PLAN

Status
CONSTRUCTION

Date APRIL'11 Drawn SJR

Scale @A1 1:200 Checked

Project No Drawing No.
M0706 AL-0-04 Rev H