
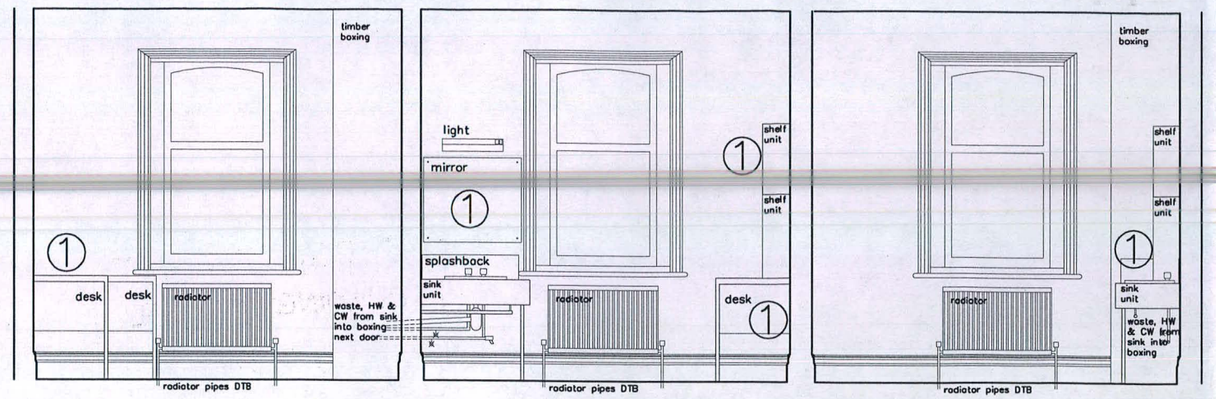



Section AA As Existing


Scale 1:50@A3

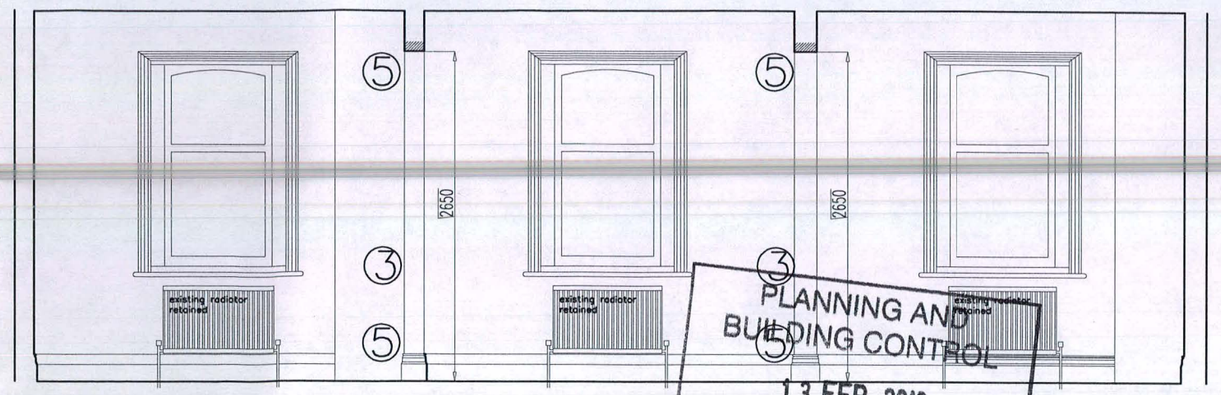


Section AA As Proposed


Scale 1:50@A3

PLANNING AND BUILDING CONTROL
13 FEB 2012

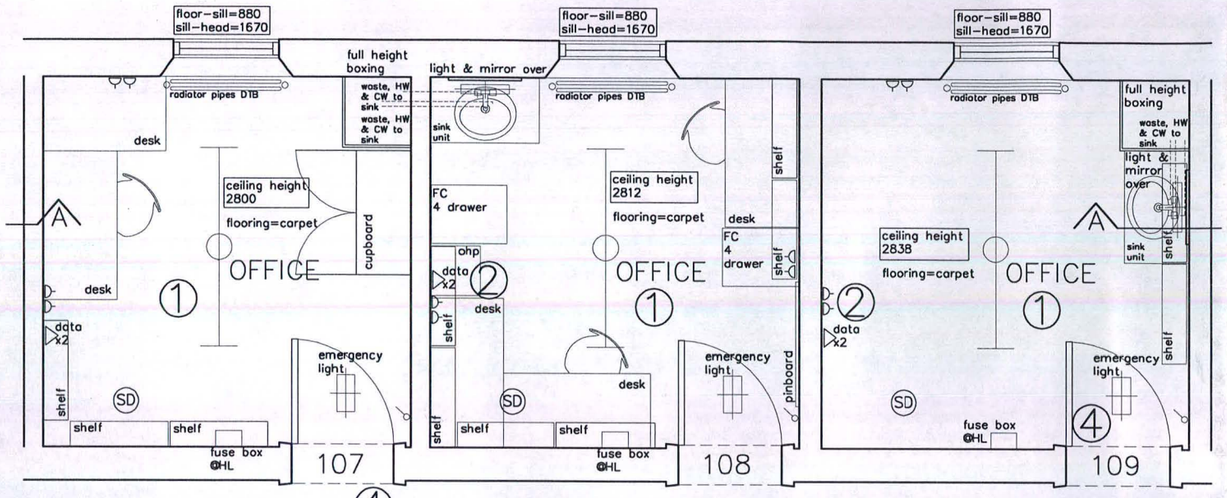


Plan As Existing

Scale 1:50@A3

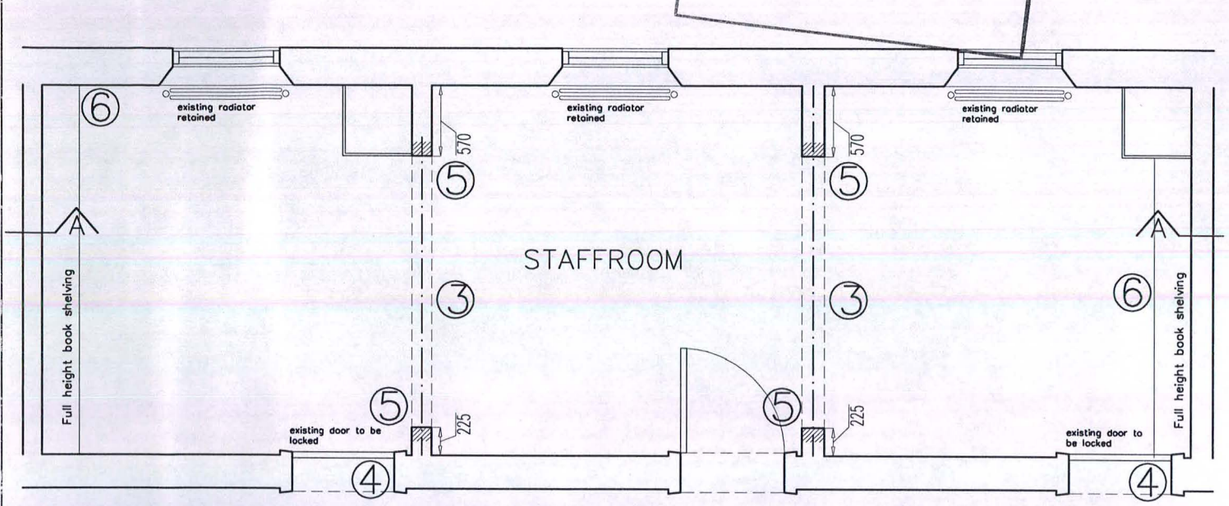


Plan As Proposed

Scale 1:50@A3

NOTES:

① Loose furniture, cupboards, shelving, mirrors, cupboards, sink units & services, wall & ceiling lighting, etc... to be removed.

② 4no. single sockets & data points to be isolated & removed prior to demolition works.

③ Form openings in 2no. existing dividing walls & install concrete lintels above.

④ 2no. existing doors to be locked.

⑤ Skirting boards, walls & flooring to be made good after opening works.

⑥ New full height adjustable shelving.

© Copyright: All rights reserved
This Drawing must not be reproduced without permission

This drawing must not be scaled

Dimensions are in millimetres unless otherwise stated

| REV | DATE | NOTE | BY |
|---|---|---|---|
| | | | |


THOMAS WORTHINGTON DESIGN
architecture interior design project management
BROOK HOUSE, 1 BROOK ROAD
CHEADLE, CHESHIRE SK8 1PQ
T 0161 428 4606 F 0161 428 3433
E mail@thomasworthington.com

Project:
Hartley Hall – Central Wing
Conversion of Existing Offices in to Staffroom

Drawing No:
1538/01

Date: 26.01.11

Scale: 1:50@A3

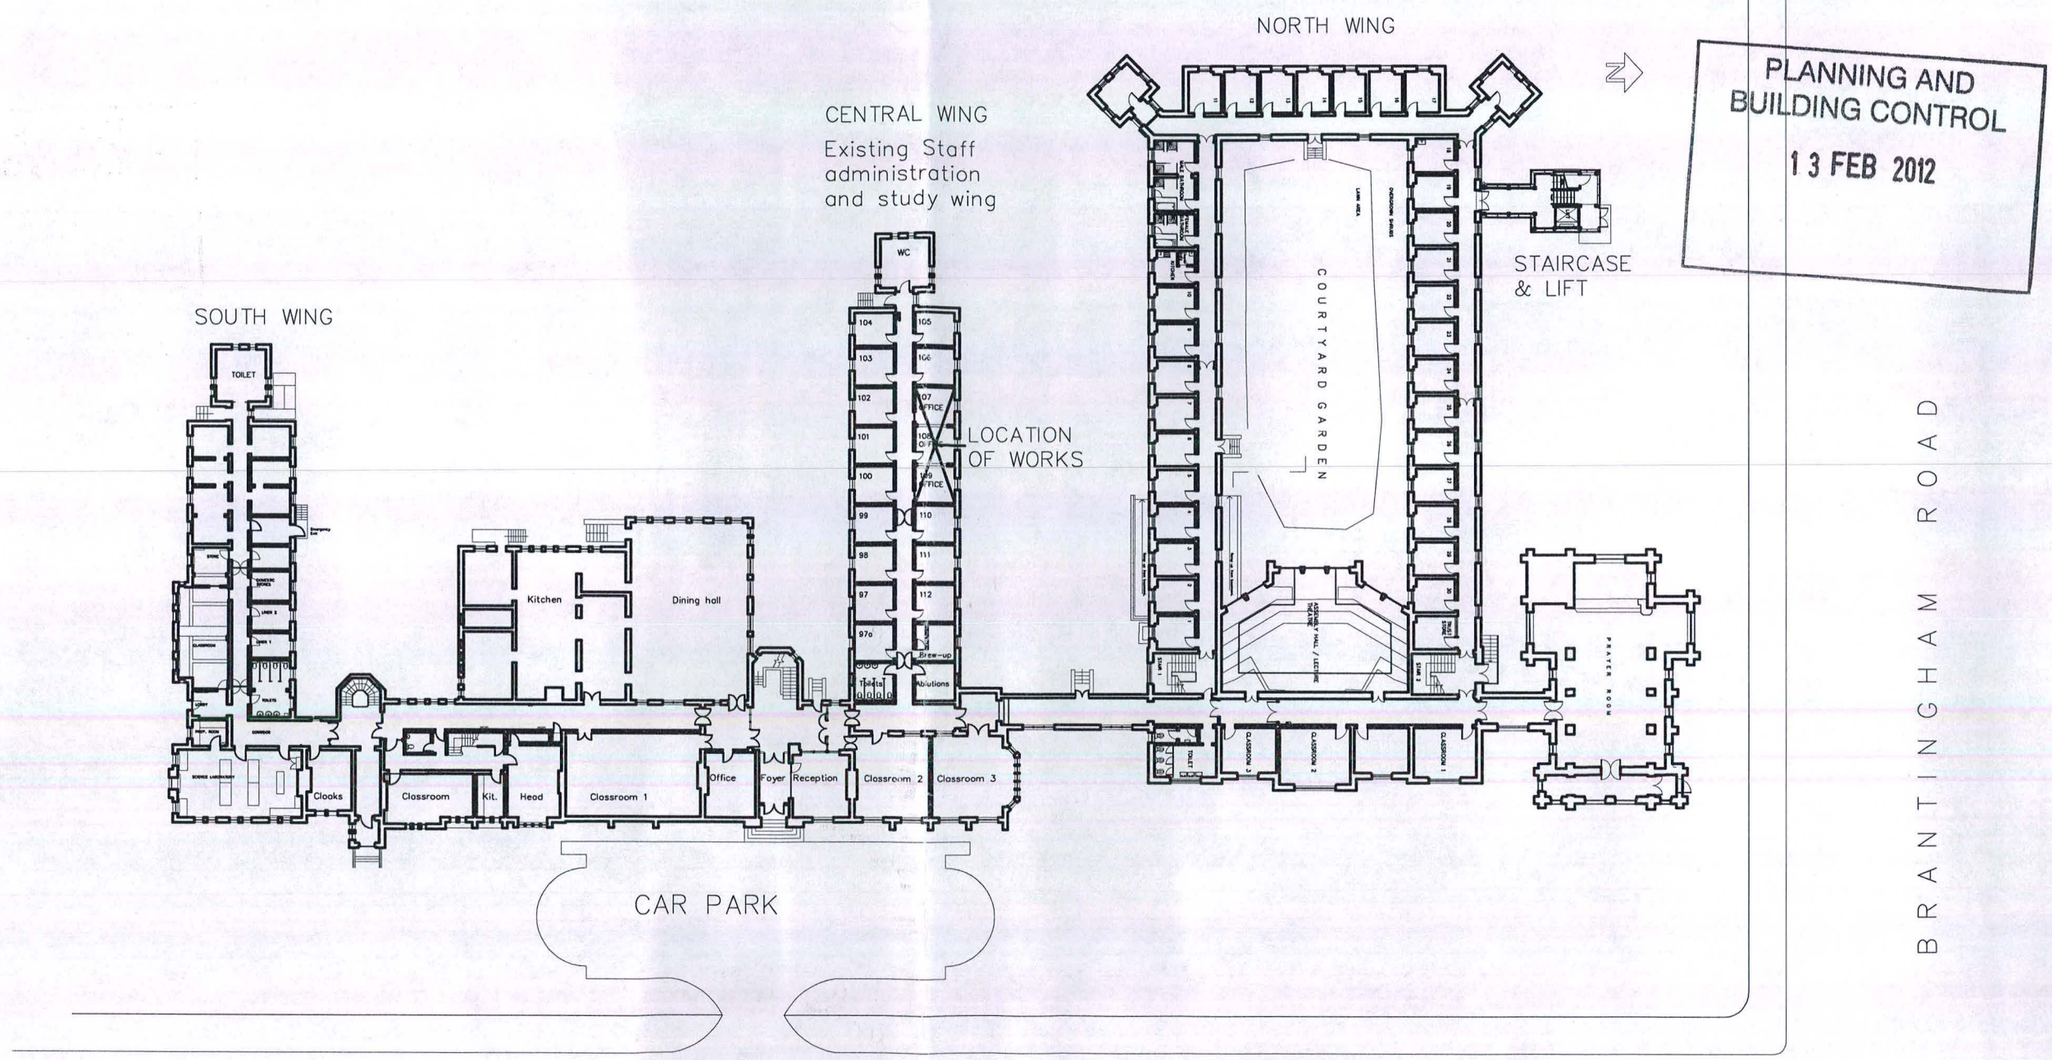


PLANNING AND BUILDING CONTROL
13 FEB 2012

# GROUND FLOOR PLAN

© Copyright: All rights reserved
This Drawing must not be reproduced without permission

This drawing must not be scaled

Dimensions are in millimetres unless otherwise stated

| REV | DATE | NOTE | BY |
|---|---|---|---|
| | | | |

THOMAS WORTHINGTON DESIGN
architecture interior design project management
BROOK HOUSE, 1 BROOK ROAD
CHEADLE, CHESHIRE SK8 1PQ
T 0161 428 4606 F 0161 428 3433
E mail@thomasworthington.com

Project:
HARTLEY HALL CENTRAL WING
LOCATION OF WORKS

Drawing No:
1538/03

Date: FEB 2012 Scale: 1/500