

SECTION

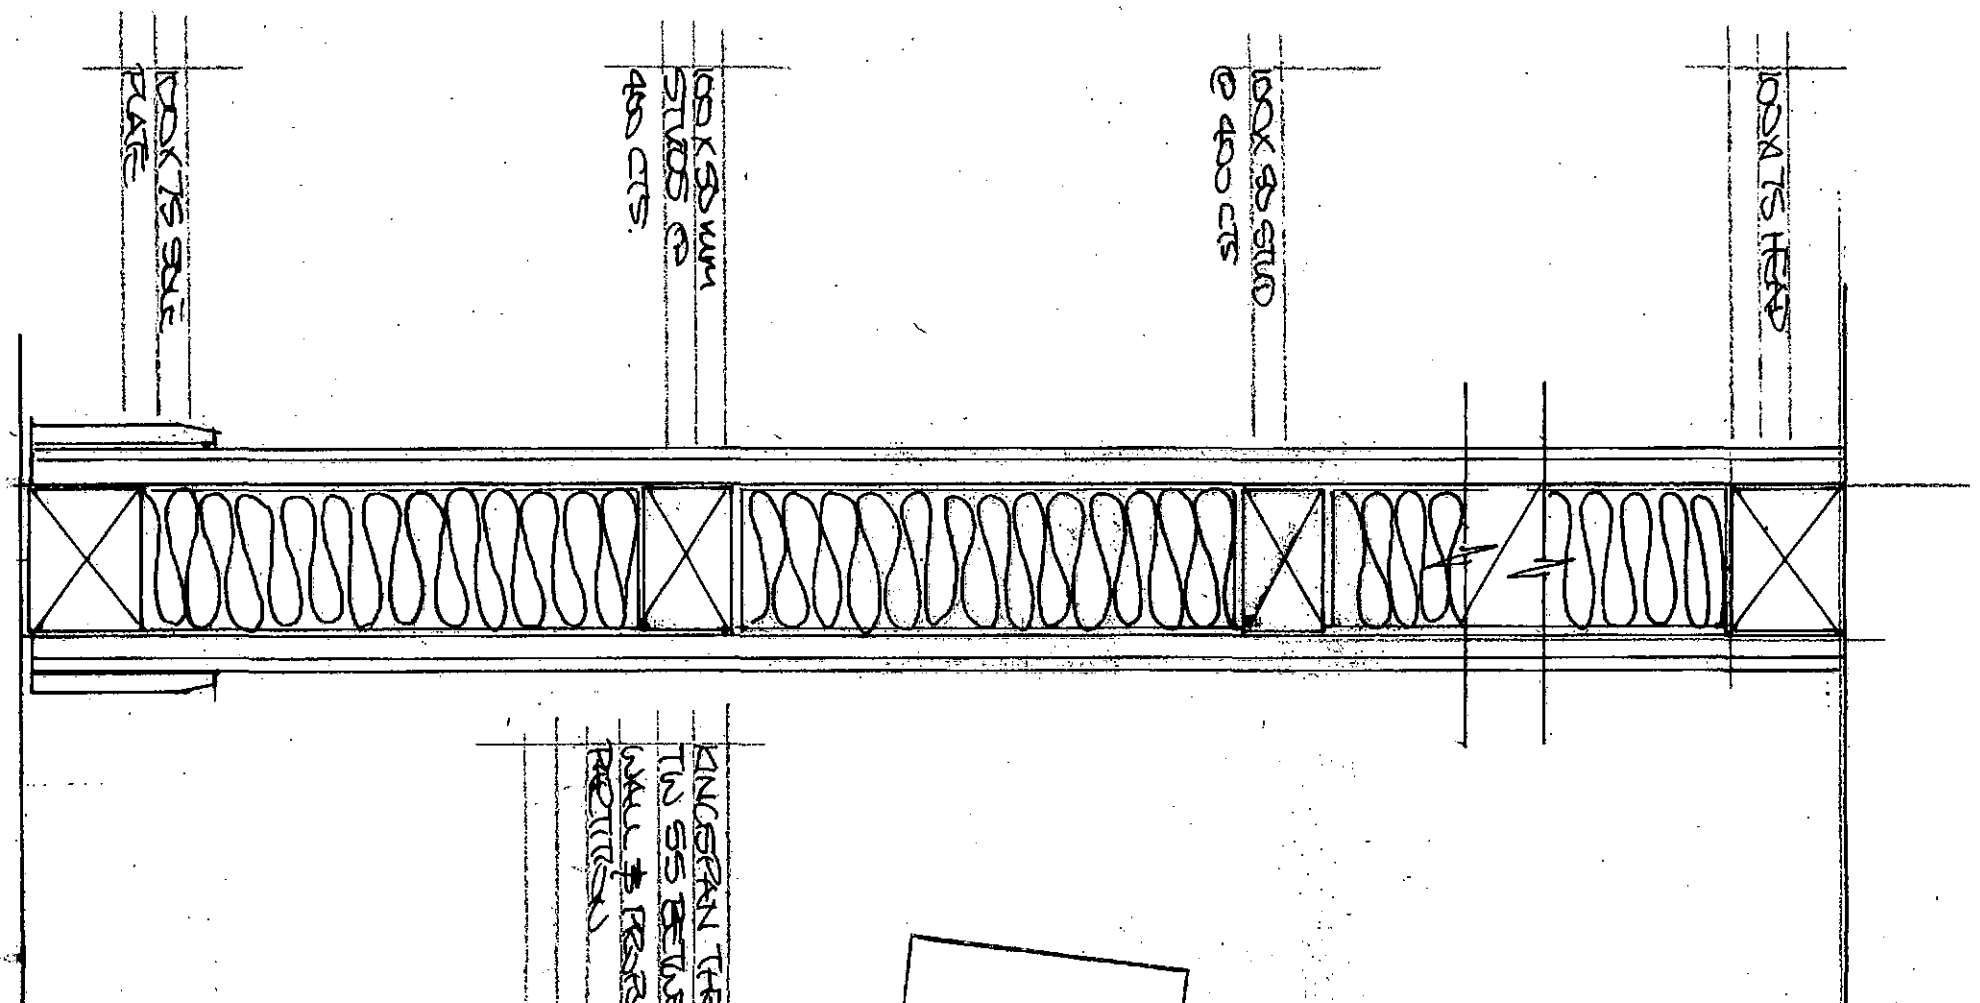

ELEVATION

EXTERNAL WALL

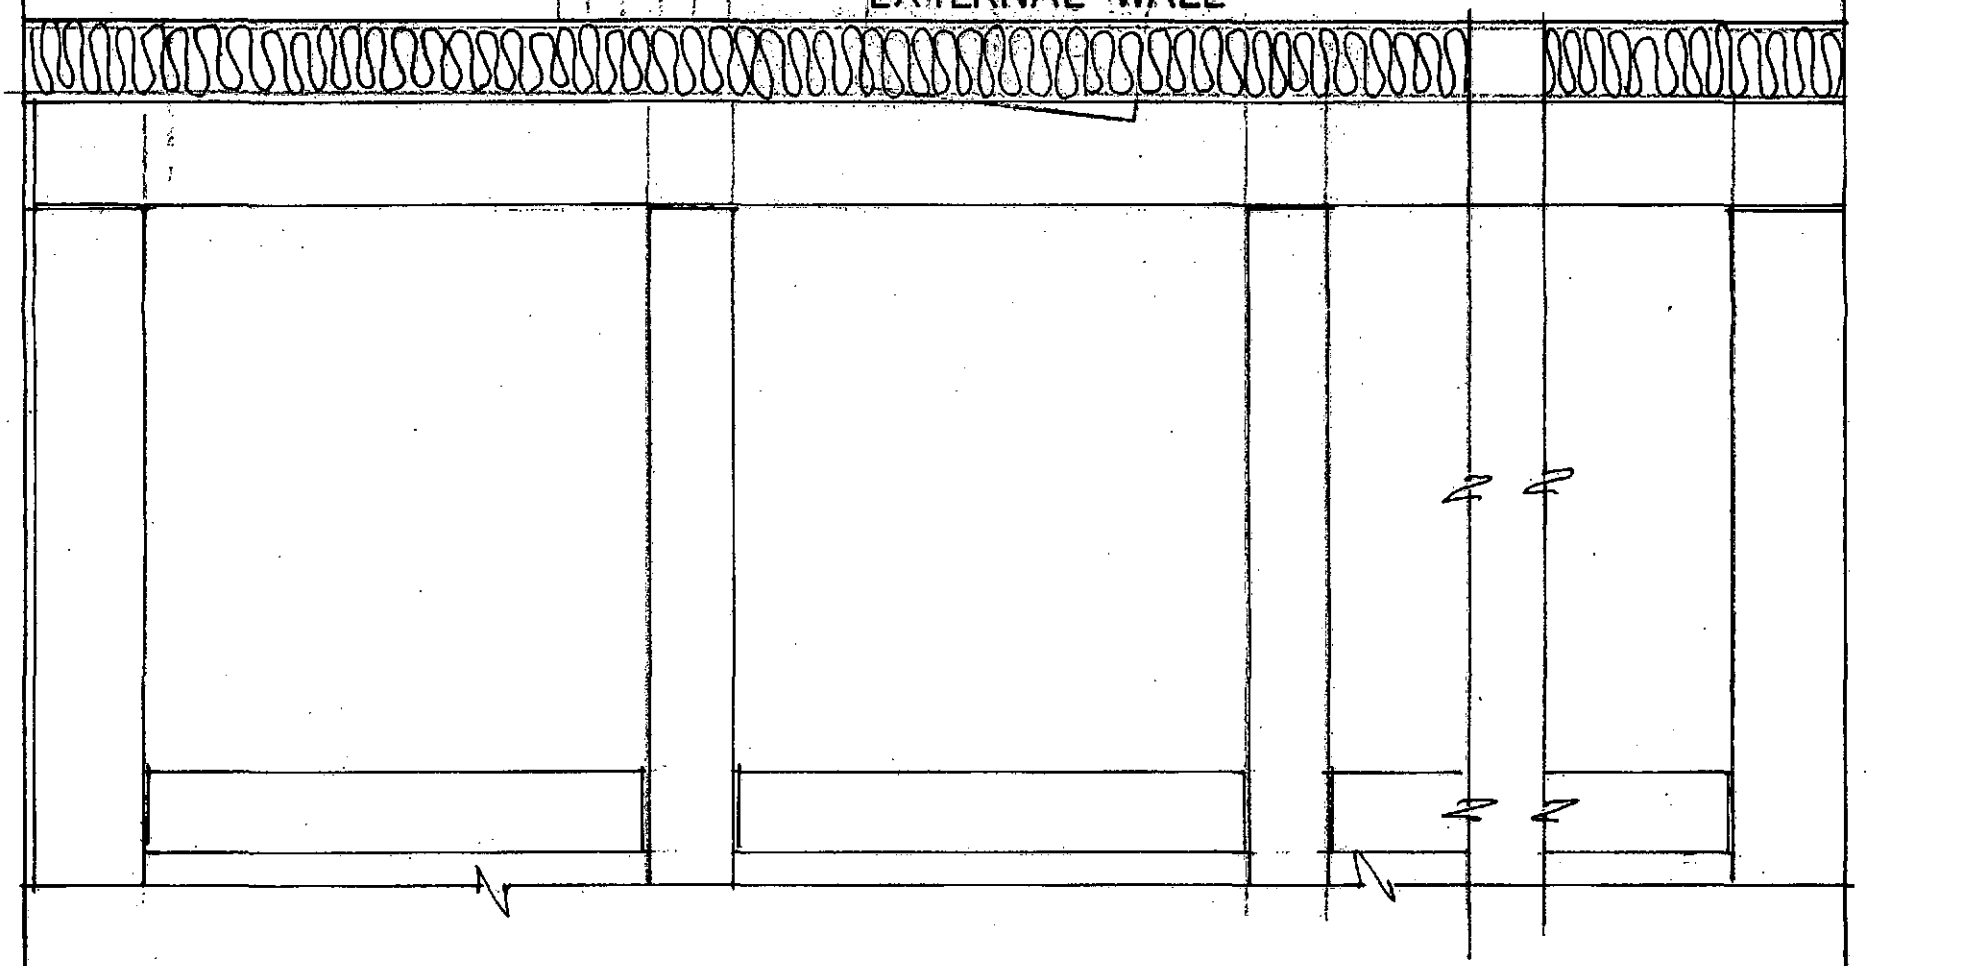

No:	Revision:	Date:	Initial:

ALPHA DESIGN
11 GILDA CRESCENT ROAD ECCLES M30 9AG
TELEPHONE : 0161 707 5533

Project: Cromwell Cottage 23 Ford Lane

Title: Details of partition

Scale: 1:5 | Date: June 13 | Initial: CW.

Drg. No: