north

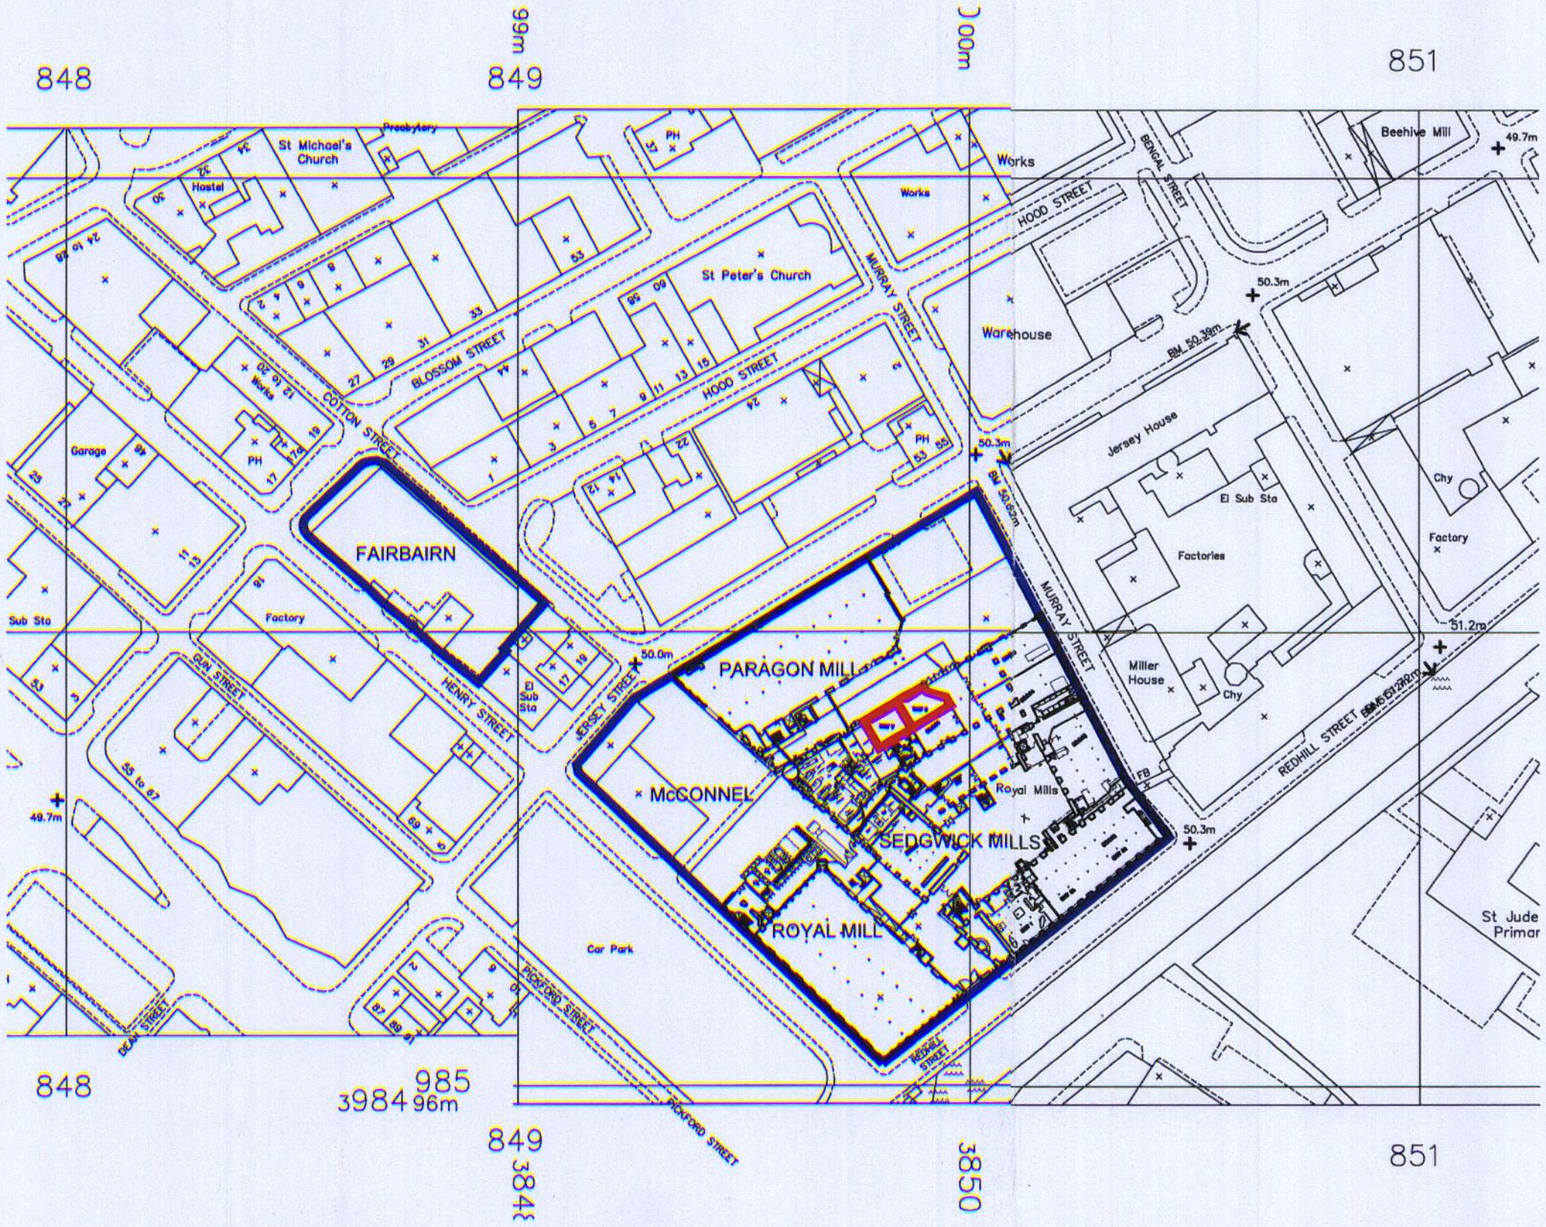

REVISION	ISSUE	DATE
–	PLANNING	30/11/09

ACK'D
REPLIED
REC'd 21 JAN 2010
INIT ACK'D DATE

ROYAL MILLS

FOR ING REAL ESTATE

FSP

ARCHITECTS & PLANNERS

E21 ALBERT DOCK
LIVERPOOL, L3 4AA
tel. 0151 709 4350
fax. 0151 708 0601
e-mail. mail@fsp.uk.com

DRAWING STATUS :- PLANNING APPLICATION

TITLE: SITE LOCATION
CHANGE OF USE APPLICATION
UNITS 6 & 7

SCALE 1:1250 @ A3

PATH

DRAWING NUMBER

PROJECT	TYPE	ELEMENT	NUMBER
447s	L	(11)	06

ISSUE DATE 30/11/09
REVISION –/–/–

DO NOT SCALE FROM THIS DRAWING.

ANY DISCREPANCIES BETWEEN DRAWINGS OR BETWEEN DRAWINGS AND ACTUAL SITE CONDITIONS SHOULD IMMEDIATELY BE BROUGHT TO THE ATTENTION OF THE ARCHITECTS.