INSTALL 1 No. NEW TROLLEY BAY

REMOVE 4 No. EXISTING PARKING SPACES
CREATE 2 No. NEW DISABLED PARKING SPACES

RESITE 1 No. EXISTING BIN

INSTALL 2 No. NEW 2.4M TELESCOPIC BI-PARTING SHOP FRONT DOORS
RESITE 3 No. EXISTING E.A.S. GATES

RESITE EXISTING BIN
RESITE 1 No. EXISTING TOWEL DISPENSER

REMOVE 3 No. EXISTING BOLLARDS
INSTALL NEW GLAZED DRAUGHT LOBBY WITH 2 No. 2.4M TELESCOPIC BI-PARTING DOORS
REMOVE BRICK PLINTH AROUND COLUMNS

REMOVE 1 No. EXISTING COVERED TROLLEY BAY

RESITE EXISTING JCDECAUX SIGNAGE

RESITE 9 No. EXISTING BOLLARDS
INSTALL 4 No. NEW BOLLARDS
CREATE NEW PEDESTRIAN WALK WAY

RECONFIGURE PAVED AREA
REMOVE 2 No. EXISTING DISABLED PARKING SPACES
RESITE EXISTING LAMP POST

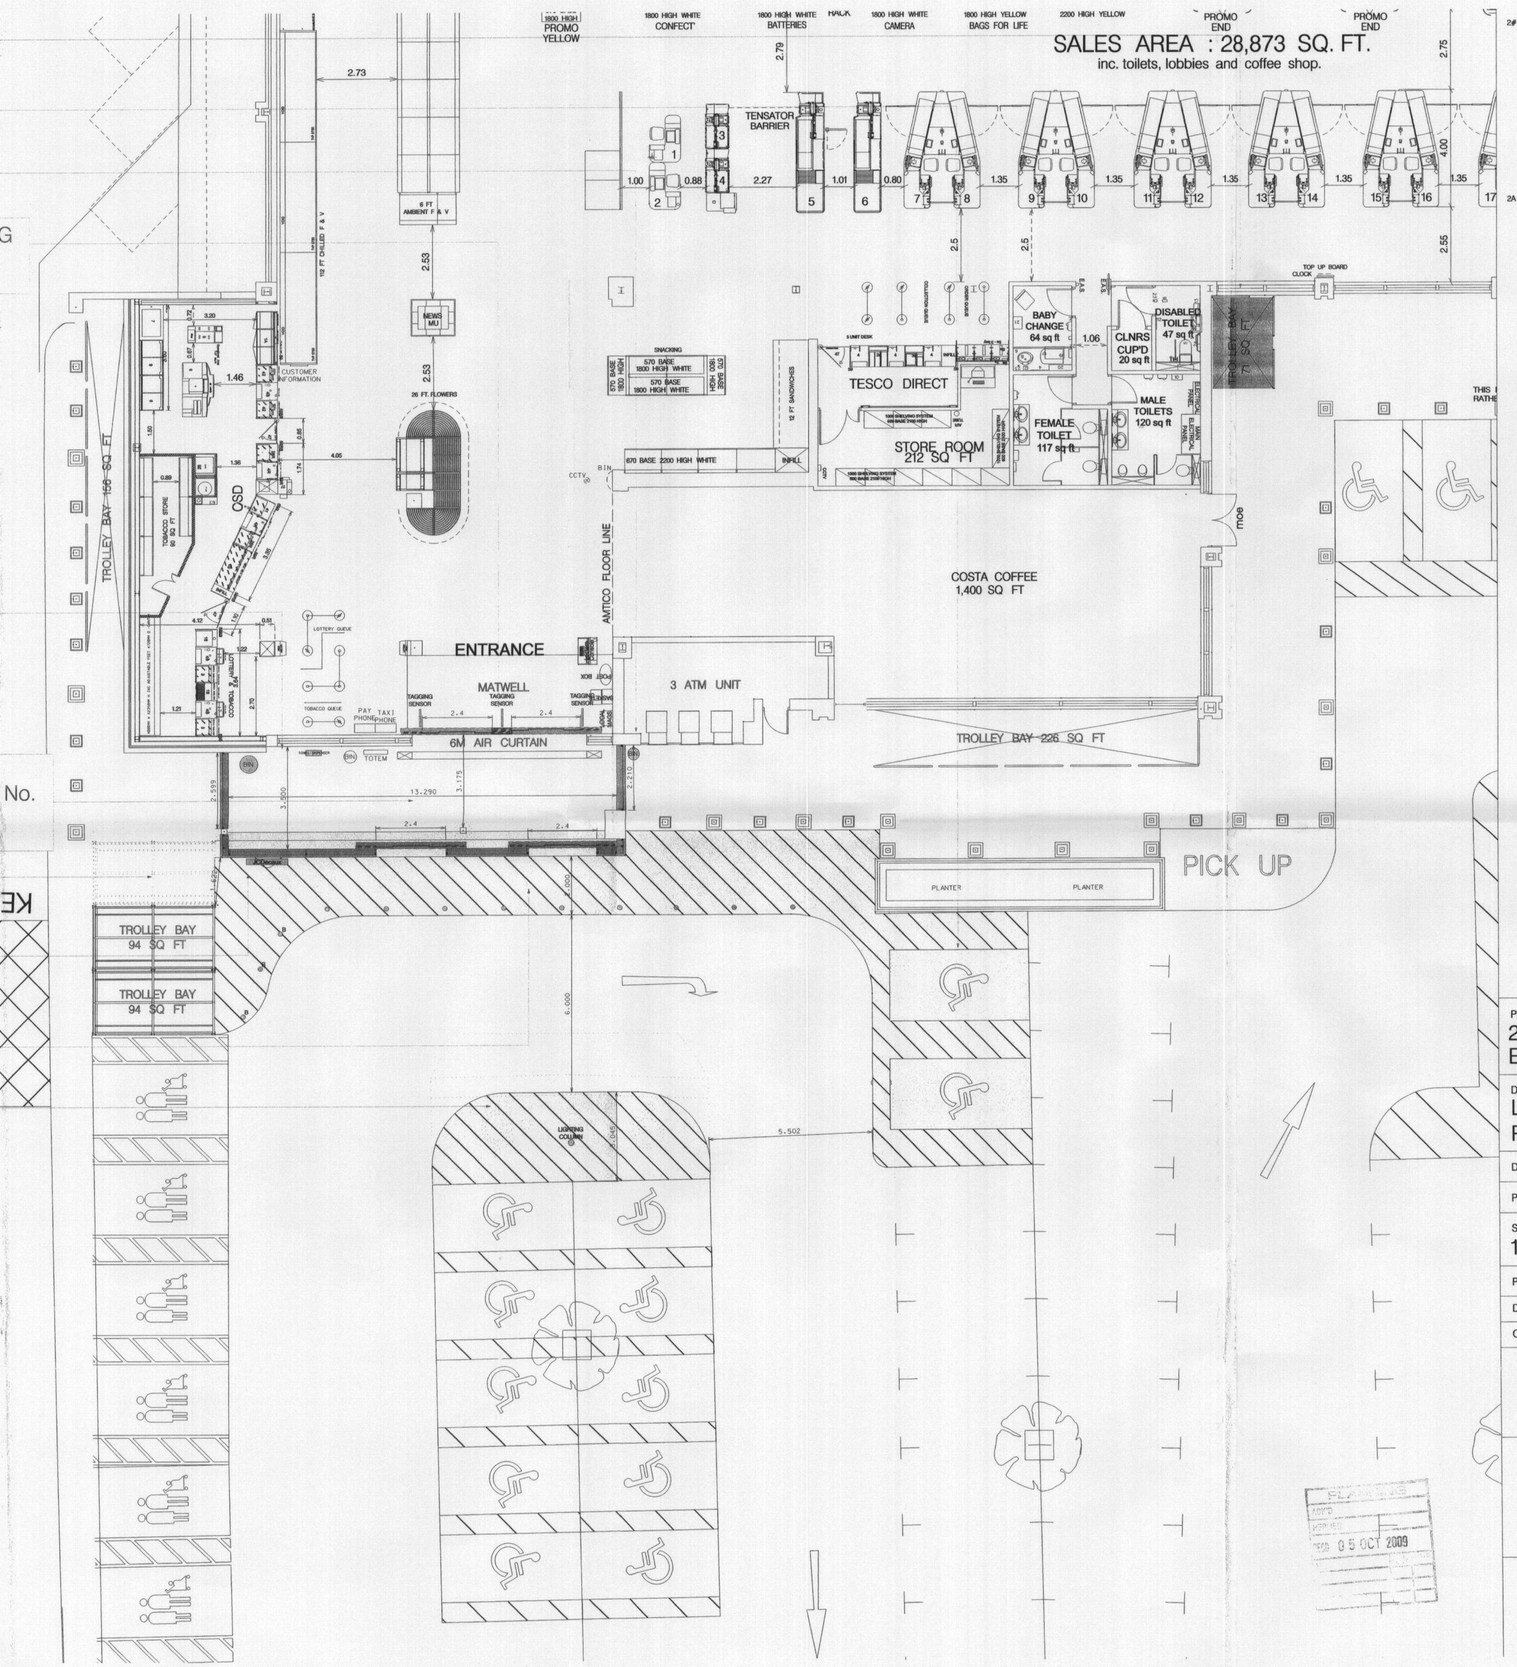


| | | |
|---|---|---|
| 2# | INSTALL 7 No. NEW BOLLARDS | 18.08.09 |
| | CREATE NEW PEDESTRIAN WALL WAY | |
| | REMOVE 3 No. EXISTING BOLLARDS | |
| | INSTALL NEW GLAZED DRAUGHT LOBBY WITH 2 No. 2.4M TELESCOPIC BI-PARTING DOORS | |
| | REMOVE BRICK PLINTH AROUND BASE OF COLUMN | |
| | RESITE EXISTING BIN | |
| | RESITE EXISTING TESCO SIGNAGE | |
| | INSTALL 2 No. NEW 2.4M TELESCOPIC BI-PARTING DOORS TO STORE ENTRANCE | |
| | RESITE 2 No. EXISTING TAGGING SENSORS | |
| | CAR PARK LAYOUT RECONFIGURED | |
| | JCDECAUX SIGN REPLANNED | |
| | REMOVE 1 No. EXISTING COVERED TROLLEY BAY | |
| | INSTALL NEW OPEN TROLLEY BAY | |
| 2A | RE PLAN PROPOSED LOBBY | 01.10.09 |
| | RE PLAN SITE PLAN | |
| | RE PLAN NEW TROLLEY BAY | |
| | RESITE 1 No. EXISTING BIN | |

| | | |
|---|---|---|
| 0 | SCALE 1:50 | 4m |
| 0 | SCALE 1:100 | 8m |
| 0 | SCALE 1:200 | 16m |
| 0 | SCALE 1:500 | 40m |
| 0 | SCALE 1:1250 | 100m |

TROLLEY BAY AREAS
EXISTING 438 SQ FT
PROPOSED 415 SQ FT

DESKTOP PROPOSAL
NO SITE SURVEY CARRIED OUT
TO BE CHECKED ON SITE

| FORMAT: | PROPOSED: |
|---|---|
| – | – |

APPROVED BY:

REMOVED EQUIPMENT
NEW EQUIPMENT
RESITED EQUIPMENT
CHANGE OF USE

PROJECT
2440
EAST DIDSBURY FORMAT 30

DESCRIPTION
LOBBY PROJECT
PROPOSED ENTRANCE PLAN

DRAWING NO. 2440gag2a.dgn

PHASE — ISSUE 2A

SCALE 1:100@A1 — DATE 01.10.09

PLANNER SEAN QUINNEY

DRAWN BPK

CHECKED DA

FUSE

TESCO
STORE PLANNING


TESCO STORES LIMITED
STORE PLANNING DEPARTMENT
PROPERTY SERVICES
P.O. BOX 400, CIRRUS BUILDING, SHIRE PARK
WELWYN GARDEN CITY, HERTS. AL7 1GA
TELEPHONE : 01707 395150


THE COPYRIGHT AND ALL OTHER RIGHTS IN AND RELATING TO THIS PUBLICATION BELONG TO AND ARE THE SOLE PROPERTY OF TESCO STORES LIMITED. ALL RIGHTS ARE RESERVED. NEITHER THE WHOLE NOR ANY PART OF THIS PUBLICATION MAY BE REPRODUCED OR TRANSMITTED IN ANY FORM OR BY ANY ELECTRONIC OR MECHANICAL MEANS INCLUDING PHOTOCOPYING AND RECORDING


PLANNING
RECEIVED
TESCO 05 OCT 2009