Copyright of this drawing is vested in 5plus Architect and it must not be copied or reproduced without written consent. Figured dimensions only are to be taken from this drawing. DO NOT SCALE OFF THIS DRAWING ___ IF IN DOUBT ASK

All contractors must visit the site and be responsible for taking and checking all dimensions relative to their work. 5plus architects are to be notified of any variation between drawings and site conditions.

Electronic data/ drawings issued on 'read only' and should not be interrogated for measurement. All dimensions and levels should be 'read only' from those values stated in text, on the drawings

KEY PLAN:

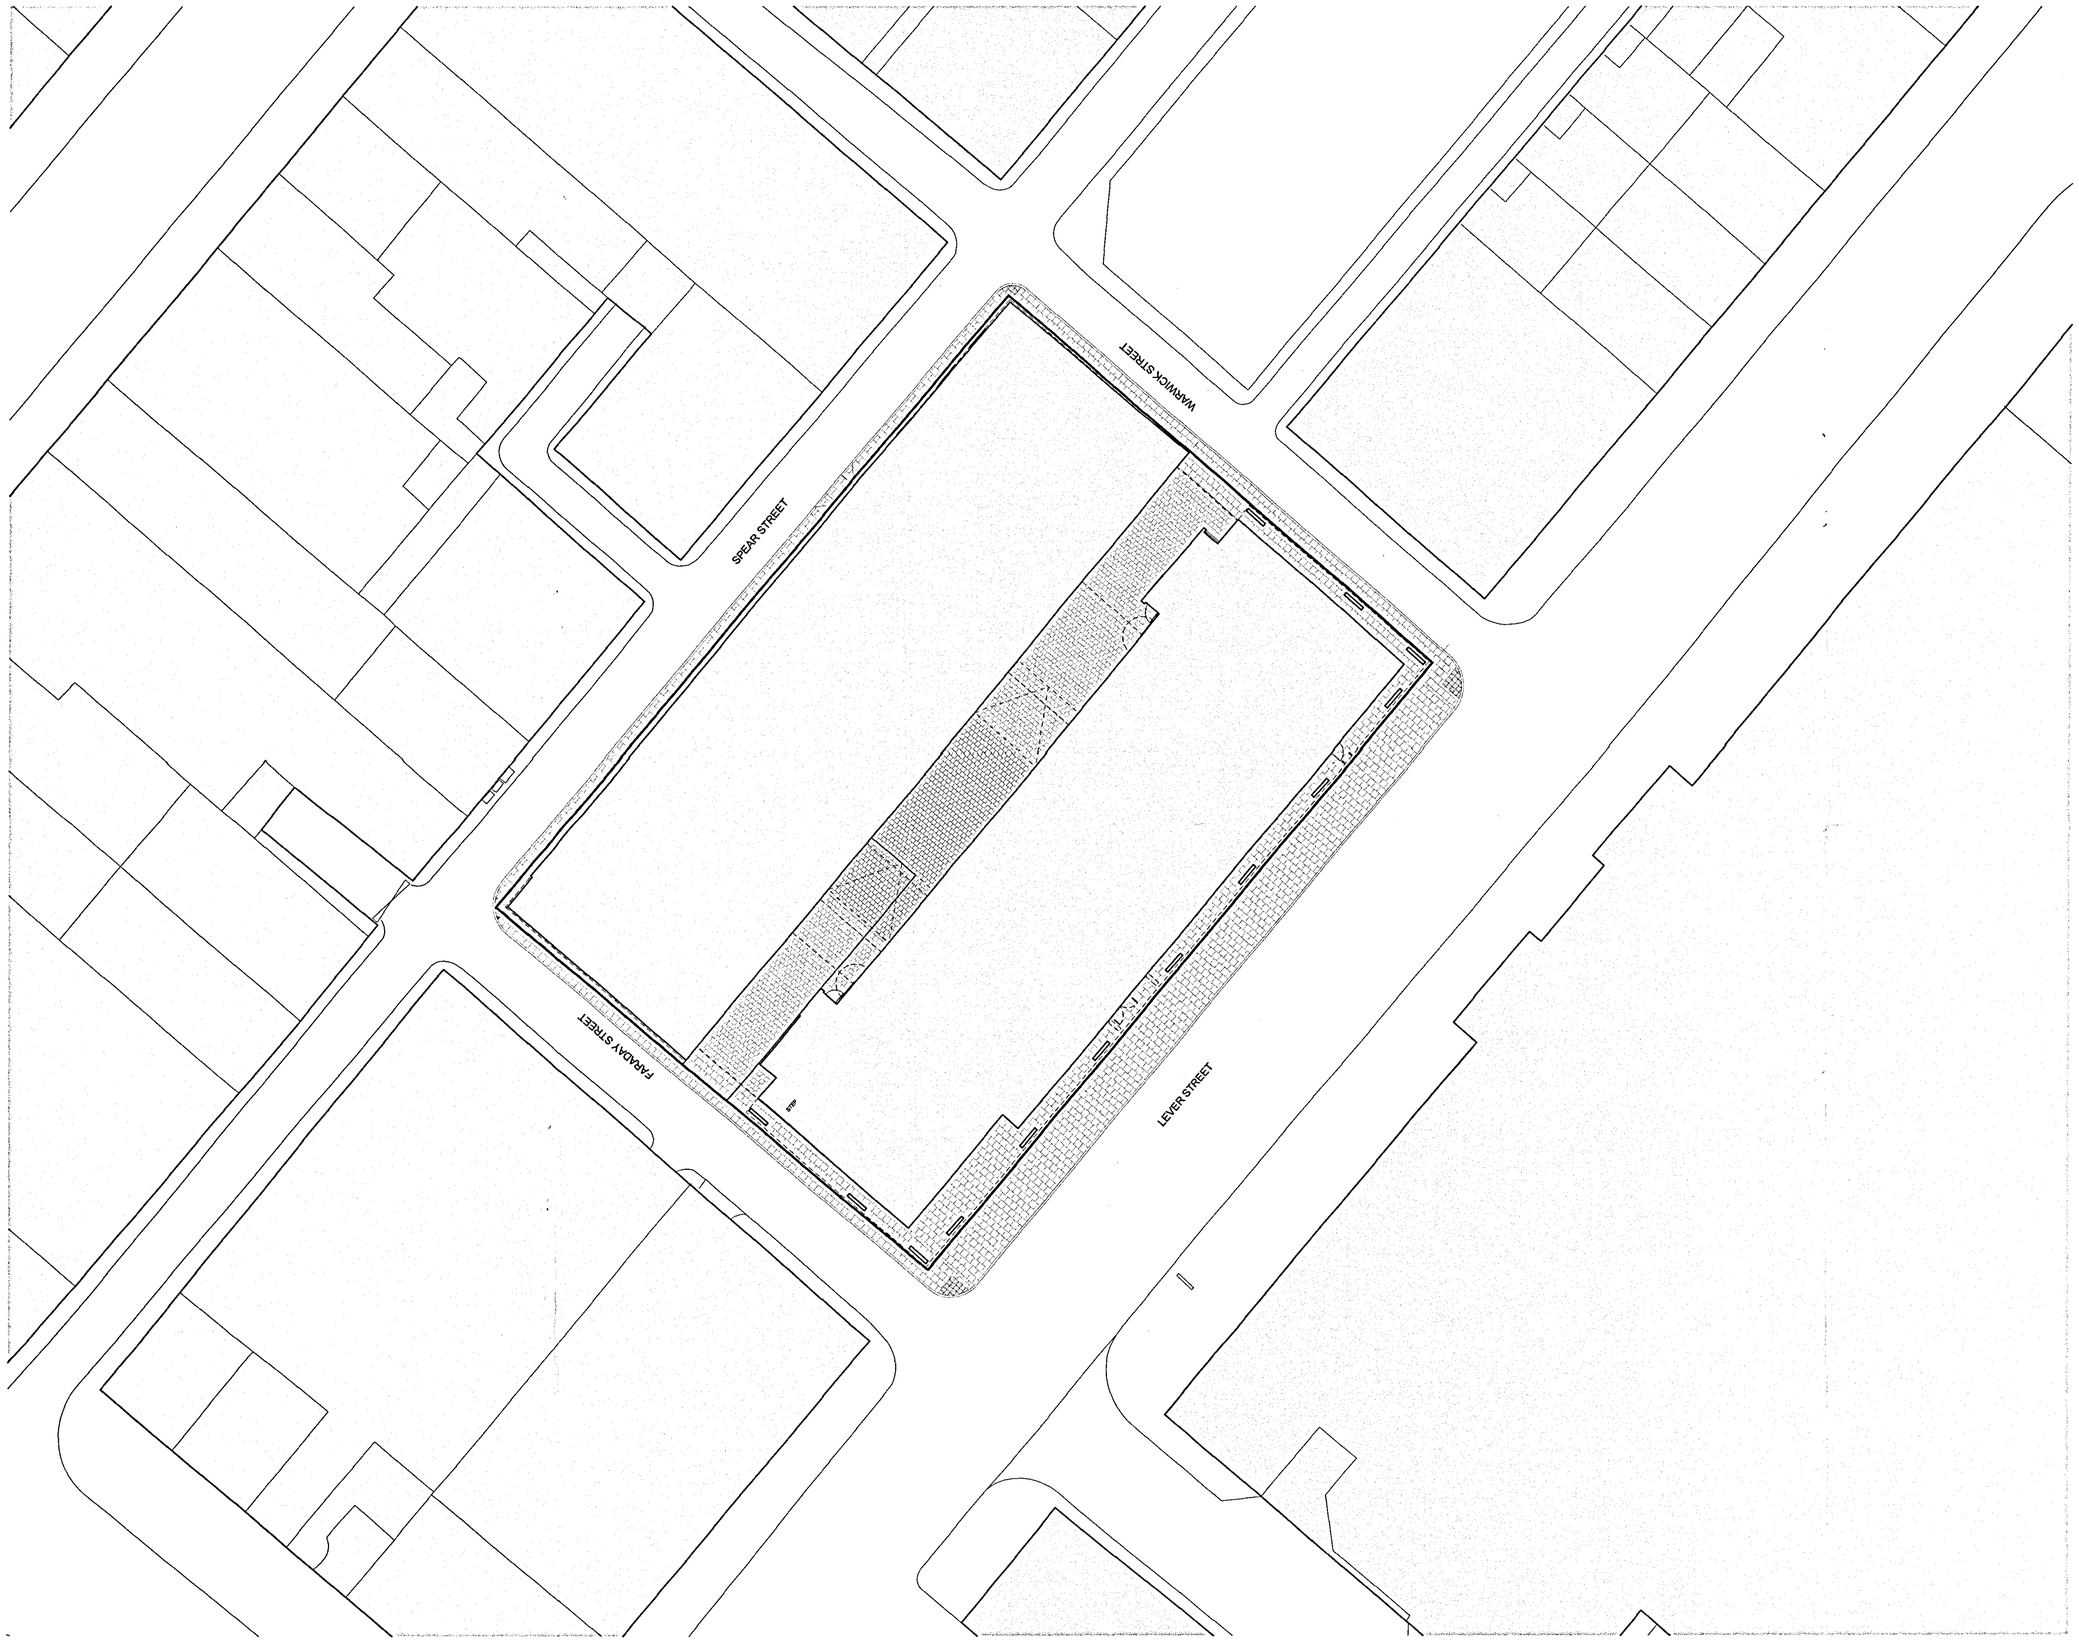

PLANNING AND BUILDING CONTROL
21 MAY 2013

REV:	DATE:	DETAILS:

5plus architects

5th Floor
Grange House
17-27 John Dalton Street
Manchester
M2 6FW

+44 (0)161 834 0552

www.5plusarchitects.com

PROJECT:
Hive Canopy

TITLE:
Canopy Detail Drawings
Site Plan

SCALE	DATE:	DRAWN:	CHECKED:
1:200 @ A1	20.05.13	PJE	JC

STATUS:
PLANNING

DRAWING NO:	REV:
05163B B1_00_001	-

Architecture | Masterplanning | Interiors | Graphics | Branding