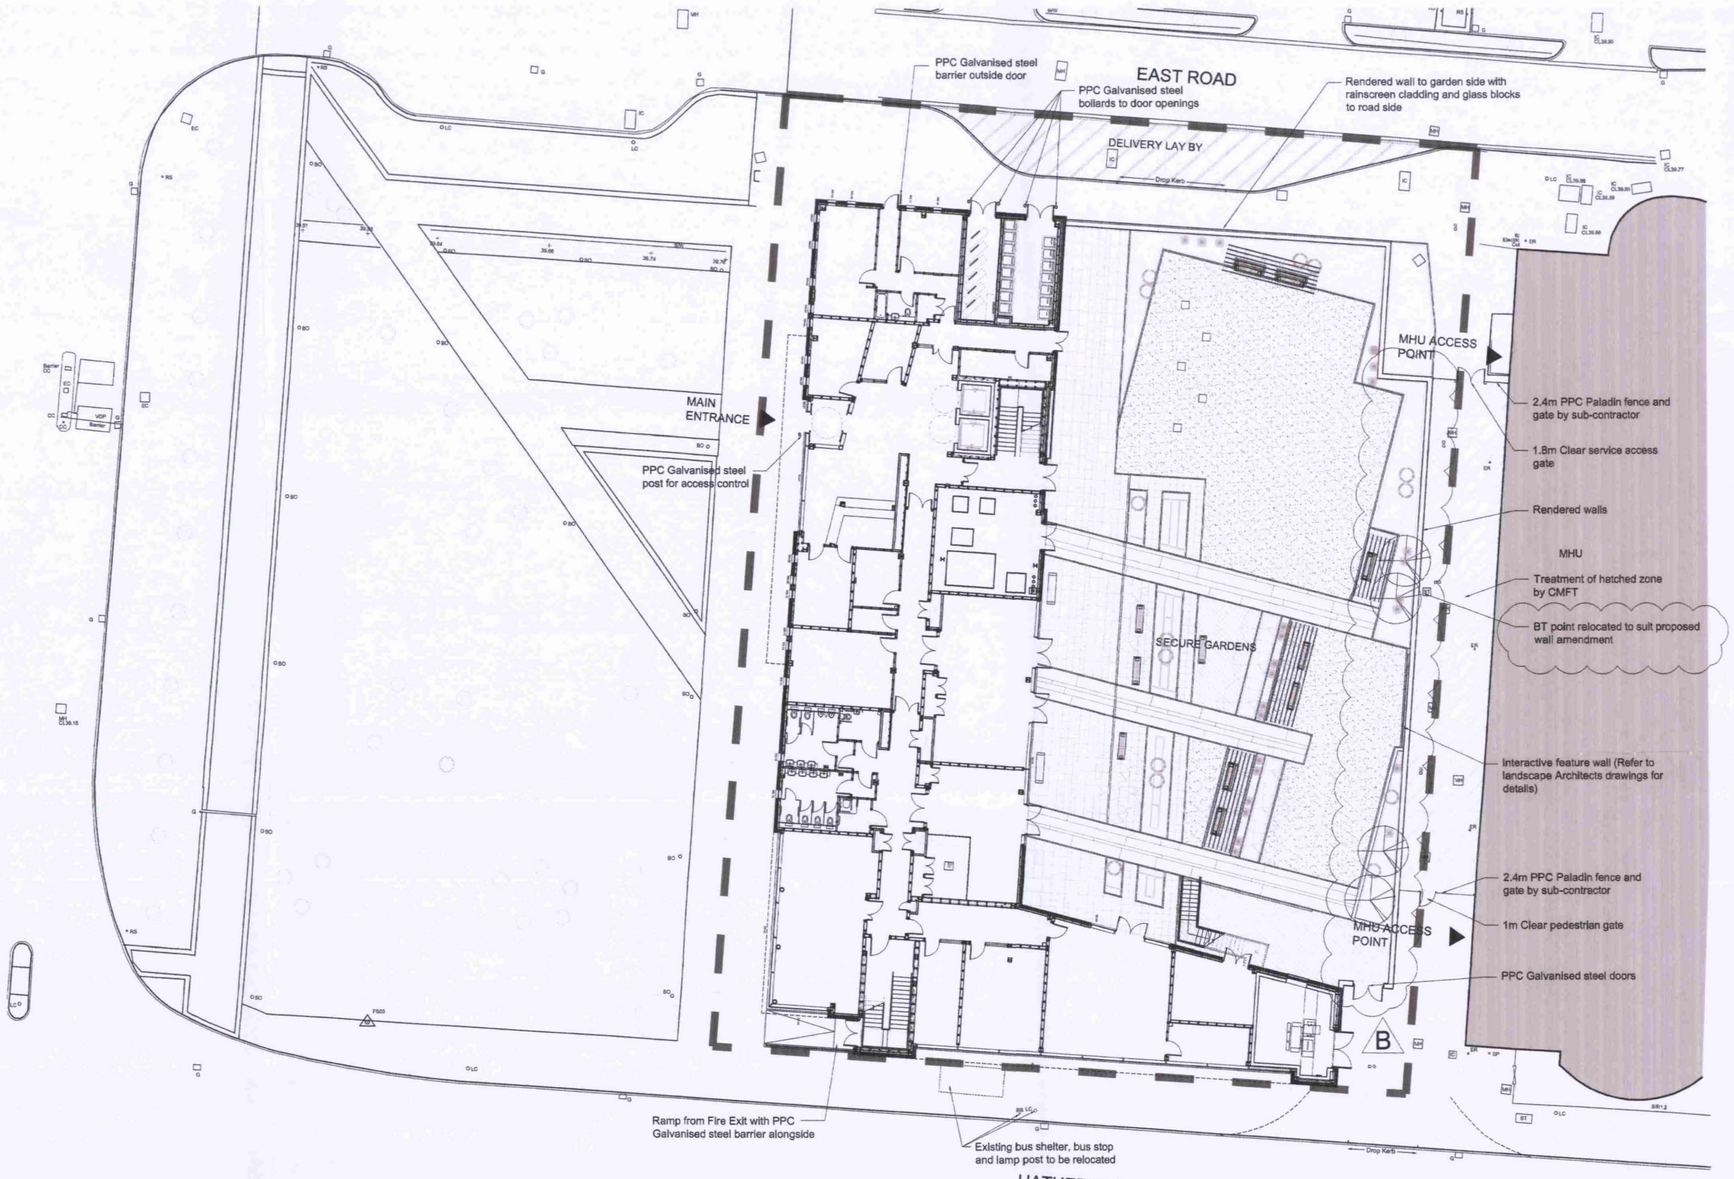

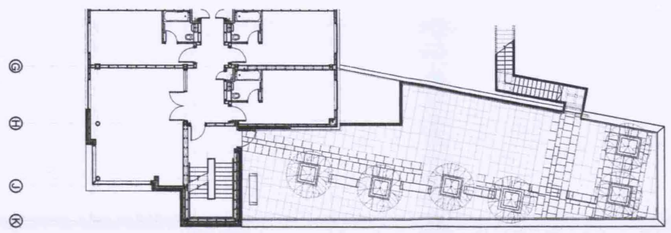

FIRST FLOOR ROOF TERRACE

0 2 4 6 8 10 12 14 16 18 20m

SCALE 1:200

NOTES

- All dimensions and levels are to be checked on site.
- Any discrepancies are to be reported to the architect before any work commences.
- This drawing shall not be scaled to ascertain any dimensions. Work to figured dims only.
- This drawing shall not be reproduced without express written permission from AEW.
- Title overlay drawings and ownership boundaries are produced using all reasonable endeavours. AEW cannot be responsible for the accuracy or scale discrepancy of base plans supplied to them.

DRAWING BASED ON 40SEVEN TOPOGRAPHICAL & UTILITY MAPPING SURVEY. DRAWING No. 55154_P

DRAWING BASED ON PEGASUS LANDSCAPE PLANTING PLAN. DRAWING No. Blr. 3234_10_C

N

PLANNING AND BUILDING CONTROL
22 DEC 2011

rev	date	drawn	checked
B	14.12.11	NJM	AR
Garden Wall position revised to incorporate additional area			
A	30.09.11	NJM	AR
REVISED TO S3 STATUS			

drawing stage: **Construction**

drawing status: **S1 (Design Team Review)**

client: RMHC

project: RMH
Manchester Children's Hospital

drawing title: **Proposed Site Plan**

date: 13.09.2010 drawn: NJM

scale: 1:200 @ A1 checked: AR

AEW ARCHITECTS AND DESIGNERS LTD
CENTURY BUILDING 7 ST MARY'S PARSONAGE
MANCHESTER M3 2DF TEL 0161 214 3579 FAX 0161 214 3571

Rev B

Dwg No C002

Job No B2459