NOTE: NEW SHOP FRONT BY LANDLORD

CIRCULAR PROJECTING SIGN, OVERALL DIMENSIONS - 100mm DEEP, 600mm DIAMETER, TOTAL PROJECTION 750mm. CONSISTING OF COSTA COFFEE FRET CUT LETTERING ON ALUMINUM STOVE ENAMELLED COSTA RED BACKGROUND, WITH SATIN STAINLESS STEEL COFFEE BEANS IN CENTRE. ILLUMINATION THROUGH COSTA COFFEE LETTERS, OUTLINE OF BEANS AND PERIMETER CIRCLES ONLY.

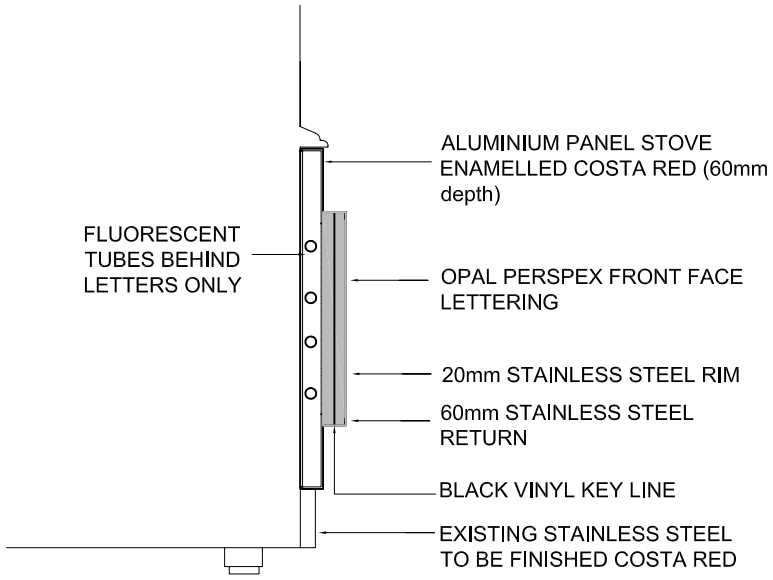

ELEVATION ON PROJETING SIGN
SCALE 1:20

ELEVATION ON EXTERNAL SIGN
SCALE 1:20

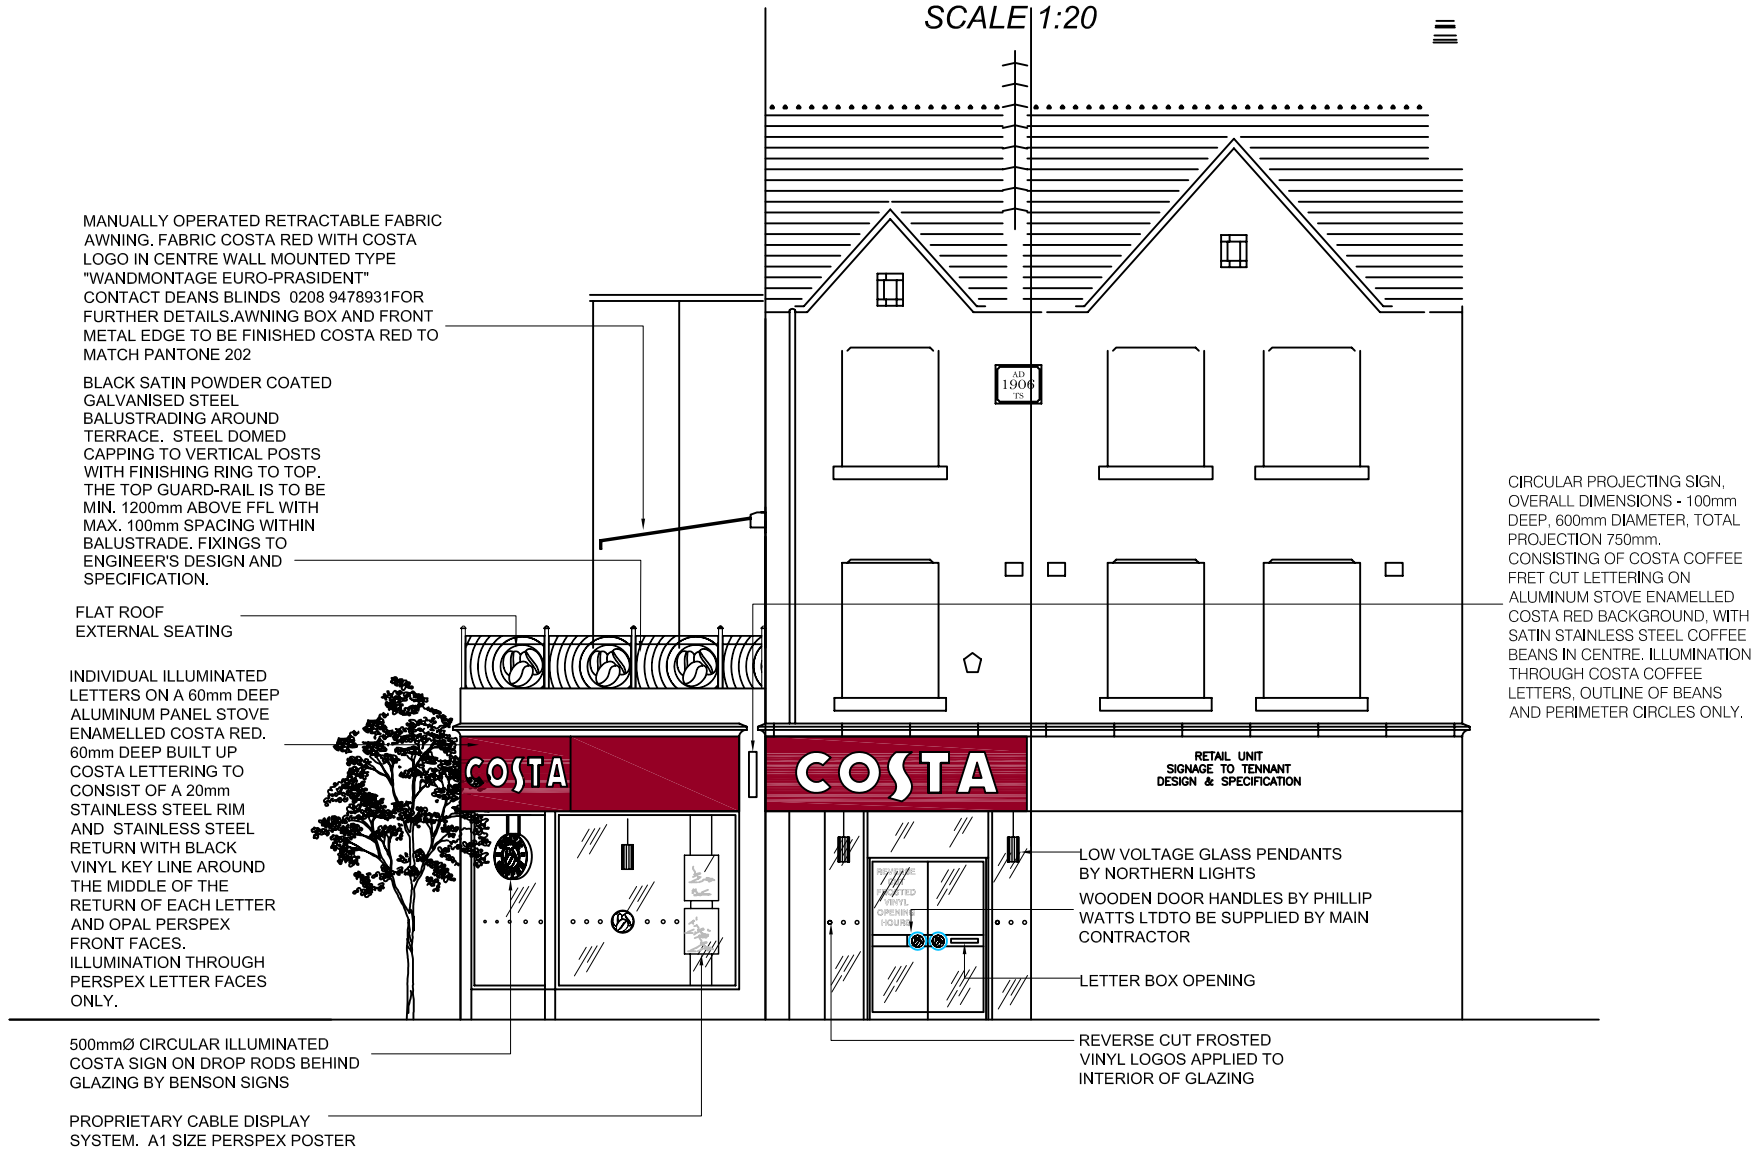

WILMSLOW ROAD EXTERNAL ELEVATION
SCALE 1:100

LEGEND

REF	DESCRIPTION
A.	FULL PACK ISSUE (07-05-08) CE

This drawing is not to be scaled only figured dimensions are to be followed. Contractors to check all dimensions and conditions on site and refer any discrepancy to S.G.M. MANAGEMENT AND DESIGN LTD.
This drawing is the sole property of S.G.M. MANAGEMENT AND DESIGN LTD., and may not be copied or reproduced in any manner whatsoever without the owners written consent. © COPYRIGHT.

PROJECT
683 WILMSLOW ROAD
DIDSBURY
MANCHESTER M20 6RE

CLIENT
COSTA

DRAWING TITLE
Wilmslow Road
External Elevation

DESIGN / DRAWN	PROJECT MANGER	SCALE	DATE
CE	DH	As Shown	FEB 08

CONT:REF:DWG:	DRAWING No.	REV:
11721	4.3	A

SGM MANAGEMENT AND DESIGN LTD
104 HIGH STREET, THAME,
OXON, OX9 3DZ.
TEL: 01844 218333 FAX: 01844 218444
Email: admin@s-g-m.co.uk
website: www.s-g-m.co.uk