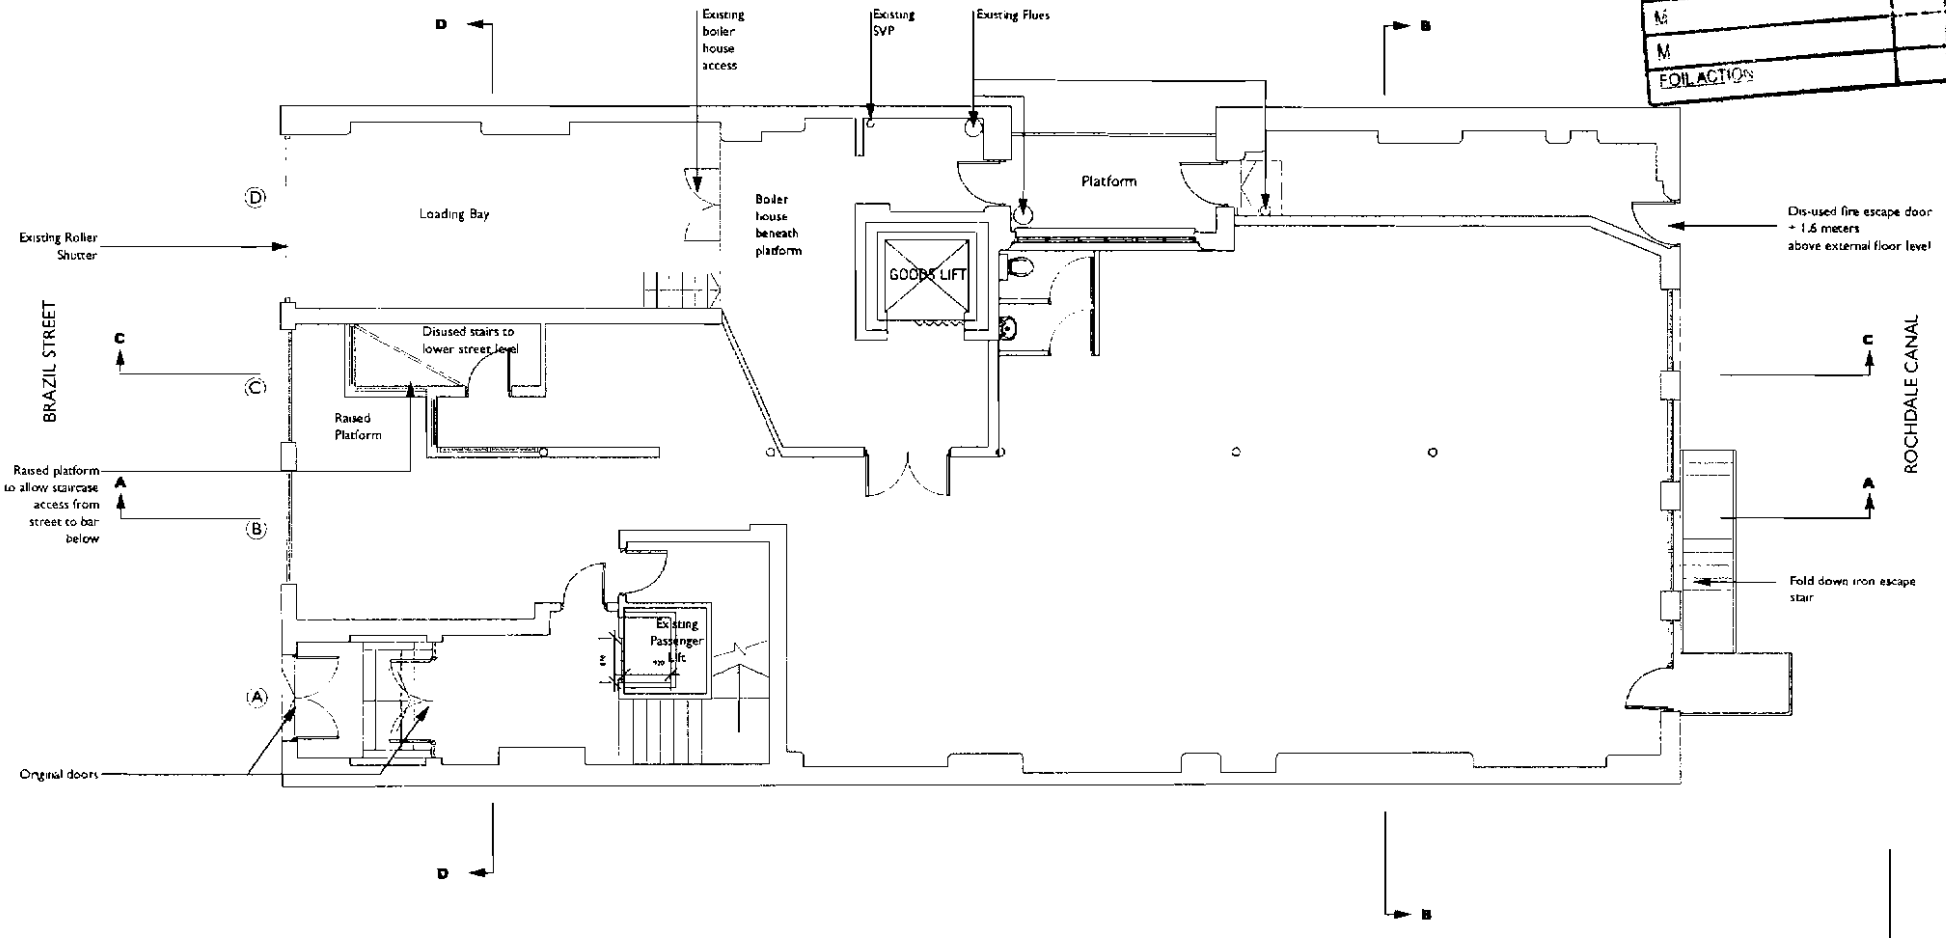

PLANNING
ACK'D
REPLIED
RECD 19 JUN 2008
M
M
FOIL ACTION

Annotations added	16-06-08	A
description	date	rev

AMAZON HOUSE - MANCHESTER

Existing Floor Plan
Ground Floor

1226
E(100)
A

makinarchitecture
www.makinarchitecture.com
DO NOT SCALE FROM THIS DRAWING
DIMENSIONS TO BE CHECKED ON SITE