
front elevation (part)

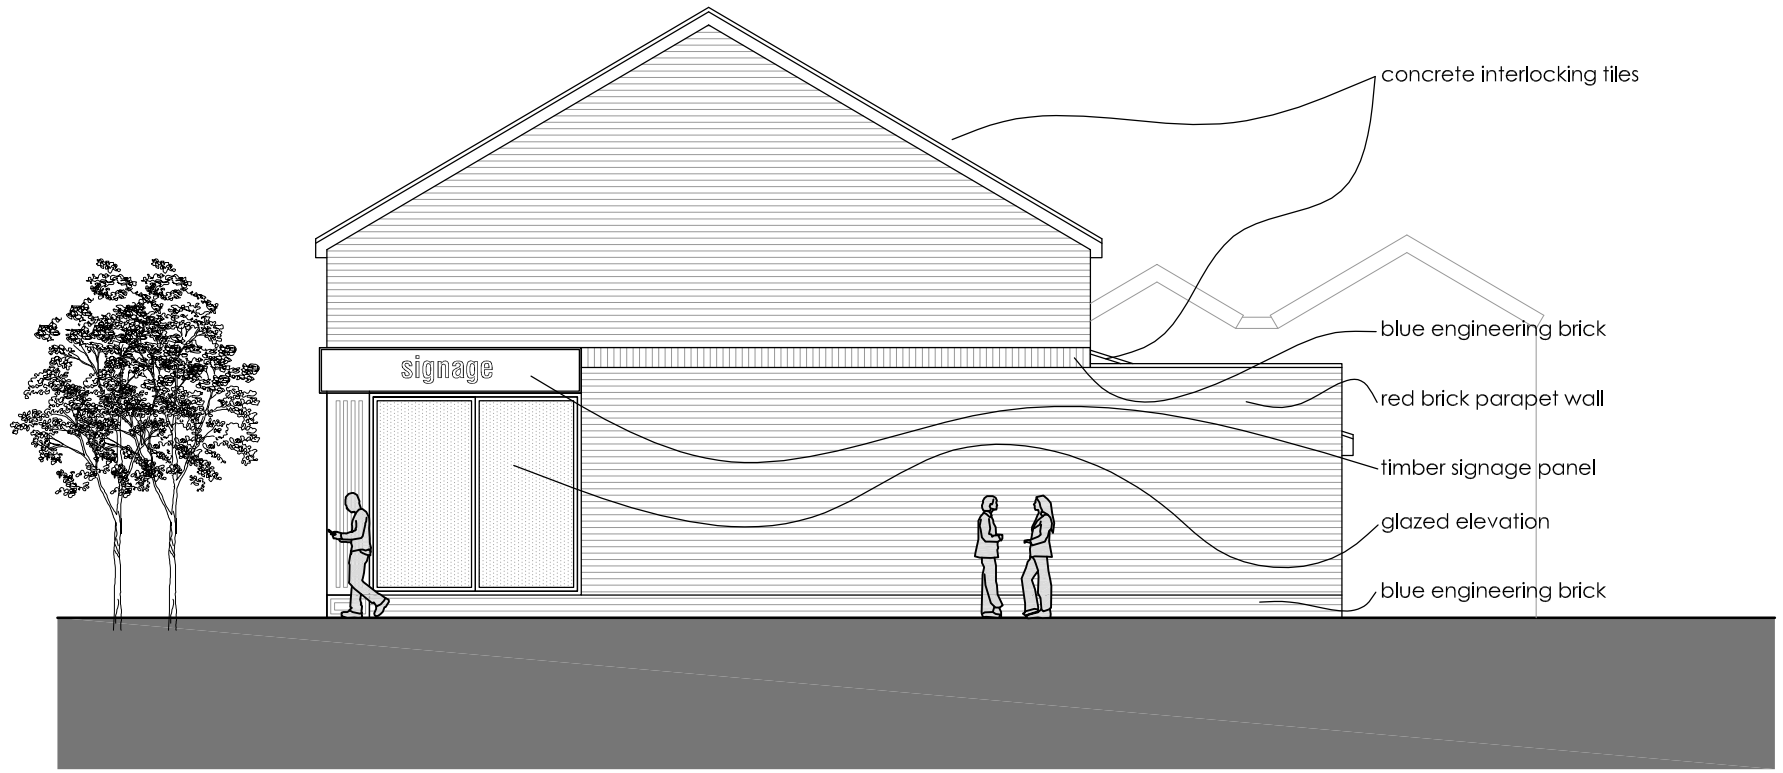

rear elevation (part)



gable elevation



0 50 100

All levels and dimensions must be checked on site by contractor prior to commencemt of works. Any variations must be reported to GHA.

All information hereon in is the copyright of GHA. Copying in full or in part is forbidden without the written permission from GHA.

Client
MR R CHHUNG

Project
Commercial Development -
North Rd, Clayton, Manchester

Title
Proposed Elevations

GHA
GRAHAM HITCHEN ASSOCIATES
Planning & Developement Consultancy
13 Sherbrooke Ave, Uppermill, Oldham, OL3 6EF
Tel 01457 874836 Fax 05601159380

dwg No	Drawn by mc	Date
156-05	Chk by gh	June 11
	scale 1:100 @ A3	rev .

PLANNING