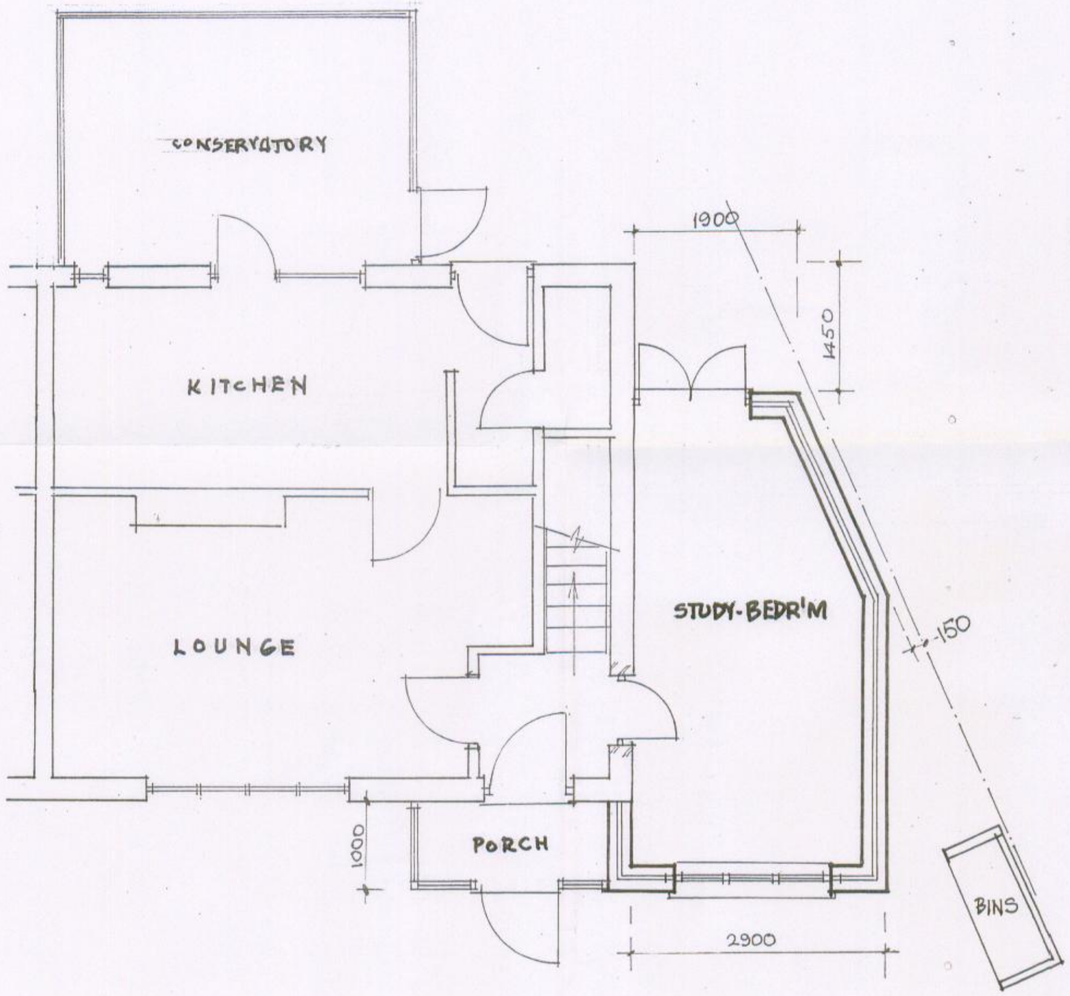

PROPOSED PLAN

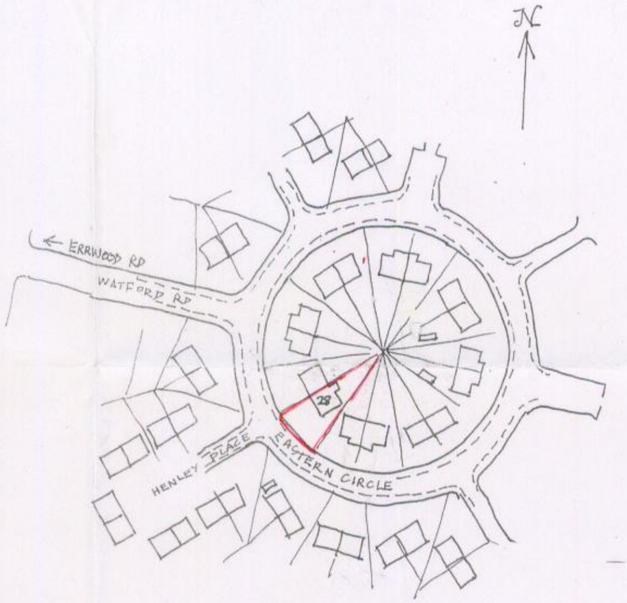

LOCATION PLAN 1:1250

PLANNING
ACKD
REPLIED
RECD - 8 APR 2009
M
M
M
POLLACTION

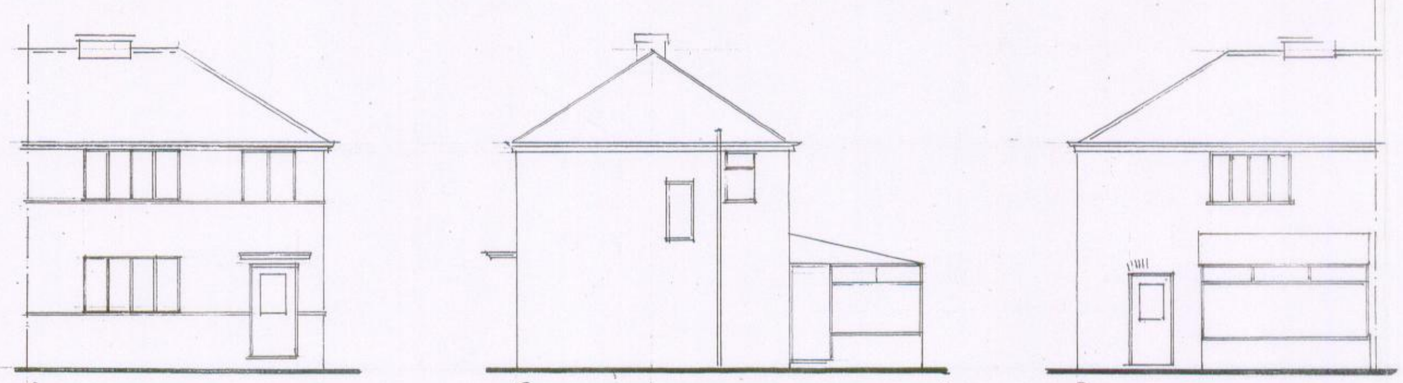

EXISTING ELEVATIONS 1:100

PROPOSED SIDE EXTENSION.
28, EASTERN CIRCLE, BURNAGE: 1:50

2.