
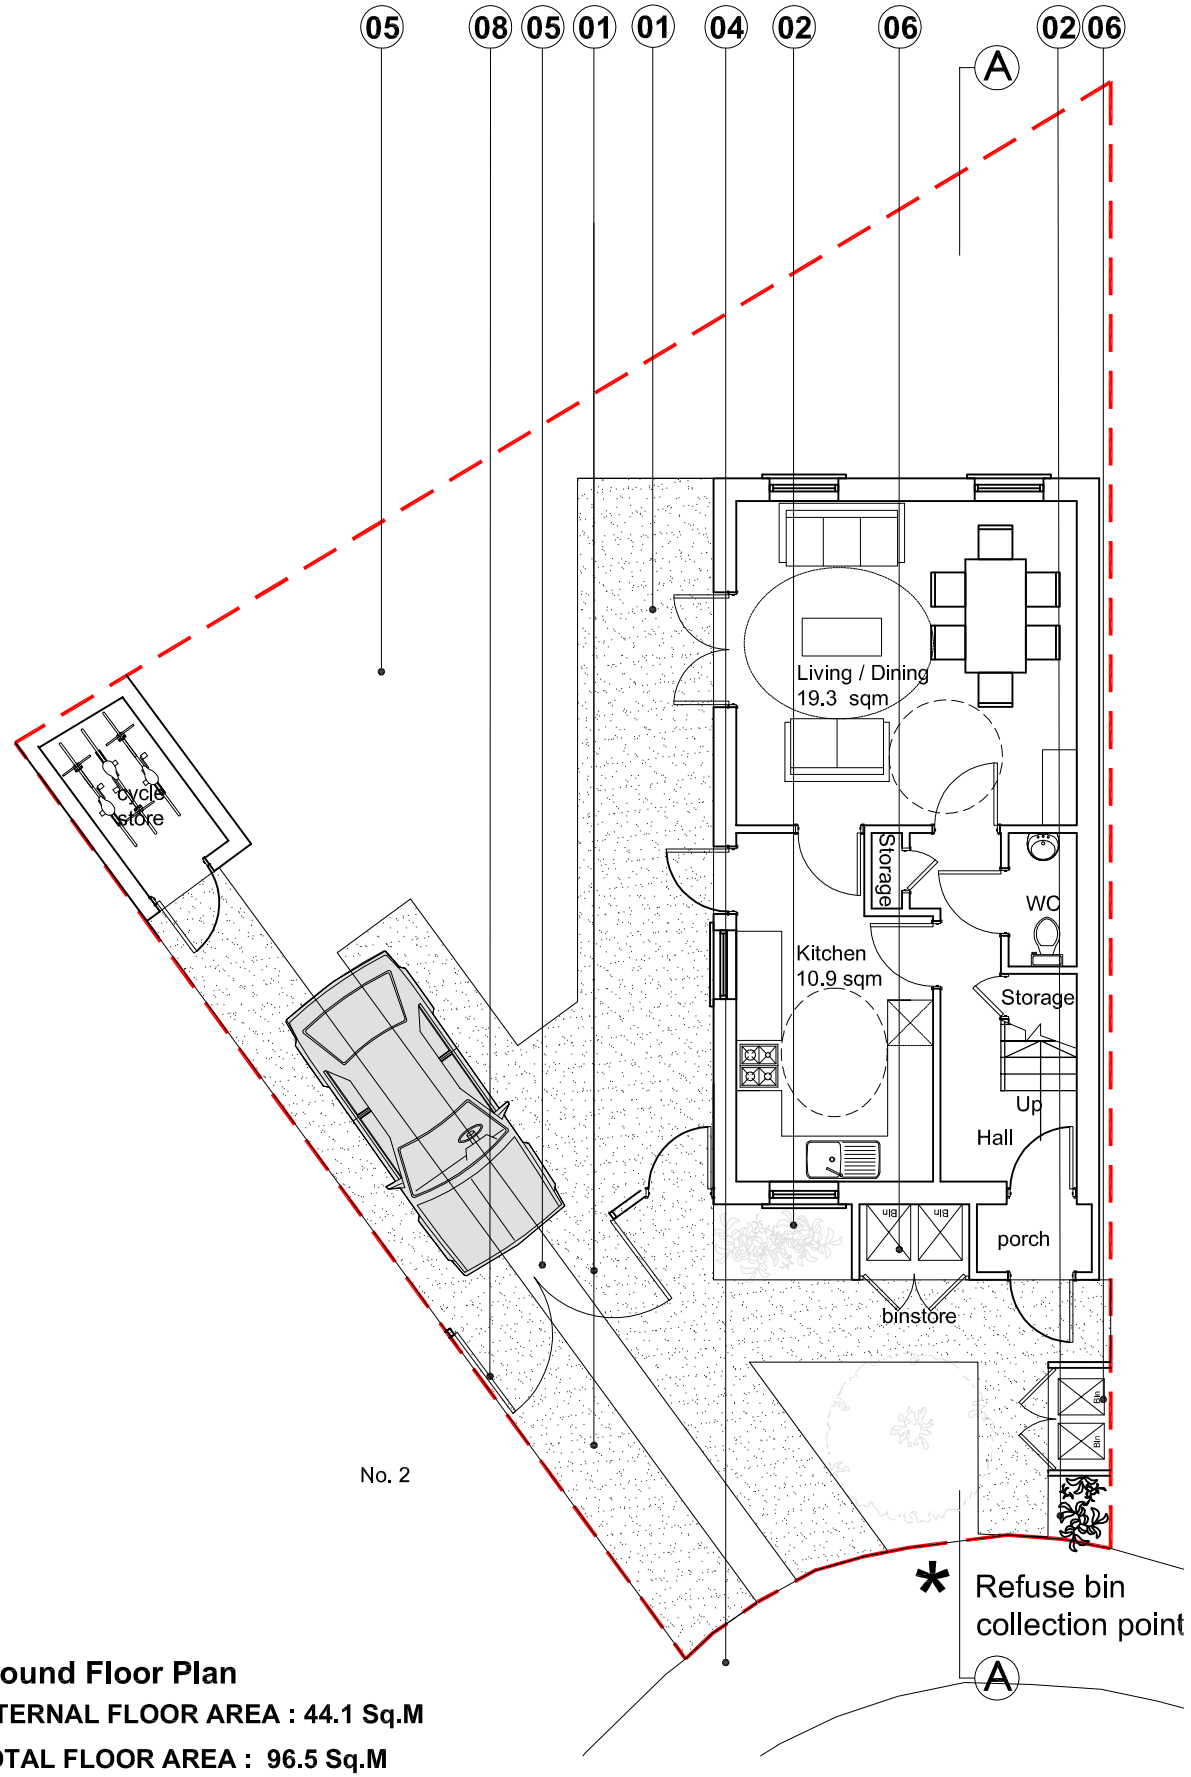


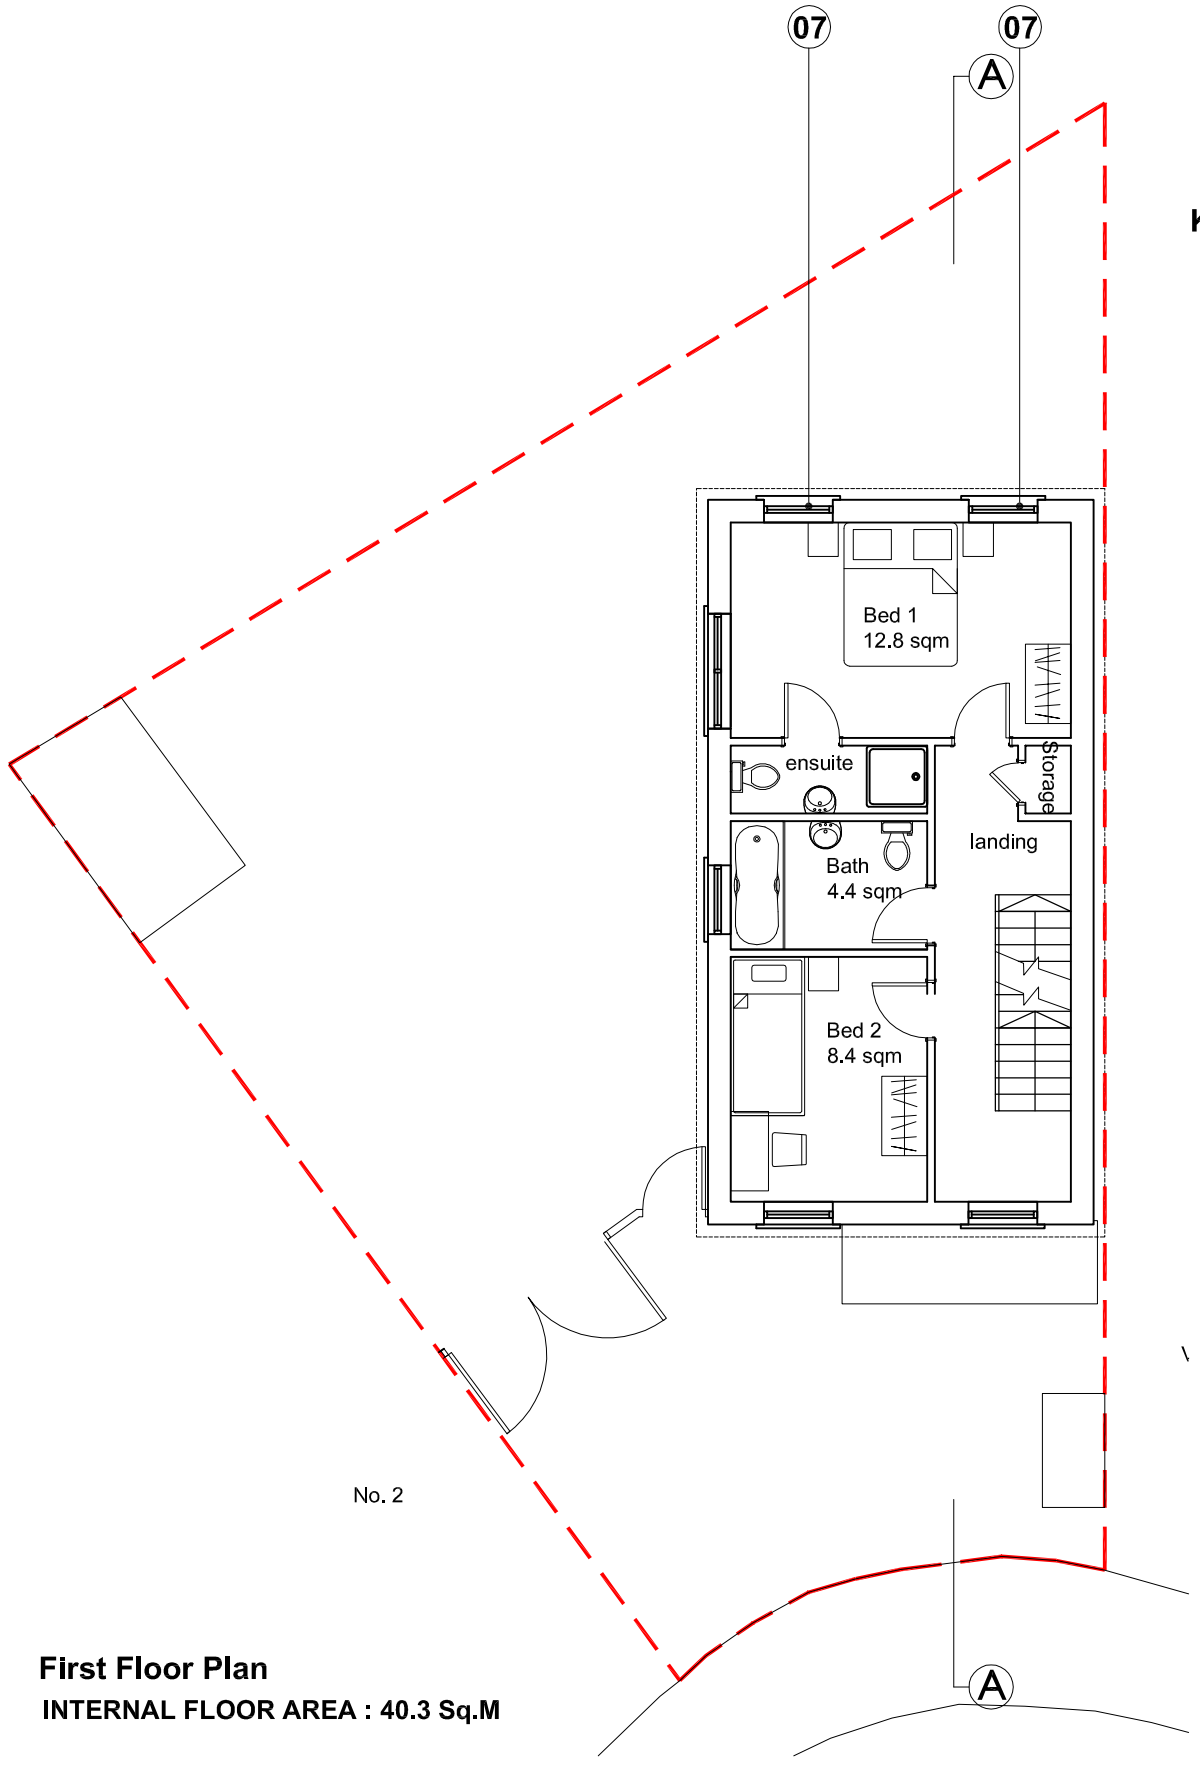

Key

1. Permeable paving
2. Low growing vegetation
3. New brick wall 1.8m high
4. Proposed new crossover
5. New soft landscaping
6. Bin Store
7. Glazed opaque fixed window
8. New 1.8m high timber gates

Ground Floor Plan

INTERNAL FLOOR AREA : 44.1 Sq.M

TOTAL FLOOR AREA : 96.5 Sq.M

First Floor Plan

INTERNAL FLOOR AREA : 40.3 Sq.M

Revision	Description	Date
D	Driveway lengthened and gates added	06/05/10
C	Windows added to rear bedroom	17/03/10
B	Window position revised to rear bedroom	01/03/10
A	Bin store revised	19/01/10

Project

Land at 11 Slaithwaite Drive
M11 4BA

Drawing Name

Proposed Ground and First Floor Plan

Suburban Studios
www.suburbanstudios.co.uk
COOMBE FARM,
CR0 5HL
020-8654-2310
info@suburbanstudios.co.uk

Job No	090908	Date	Dec 2009
Drawing Number	090908/03	Rev	D
Scale	1:100 @ A3		
Drawn:	CK	Checked:	--

DO NOT SCALE FROM THIS DRAWING: Any drawing errors or divergences should be brought to the attention of SubUrban Studios at the address shown.