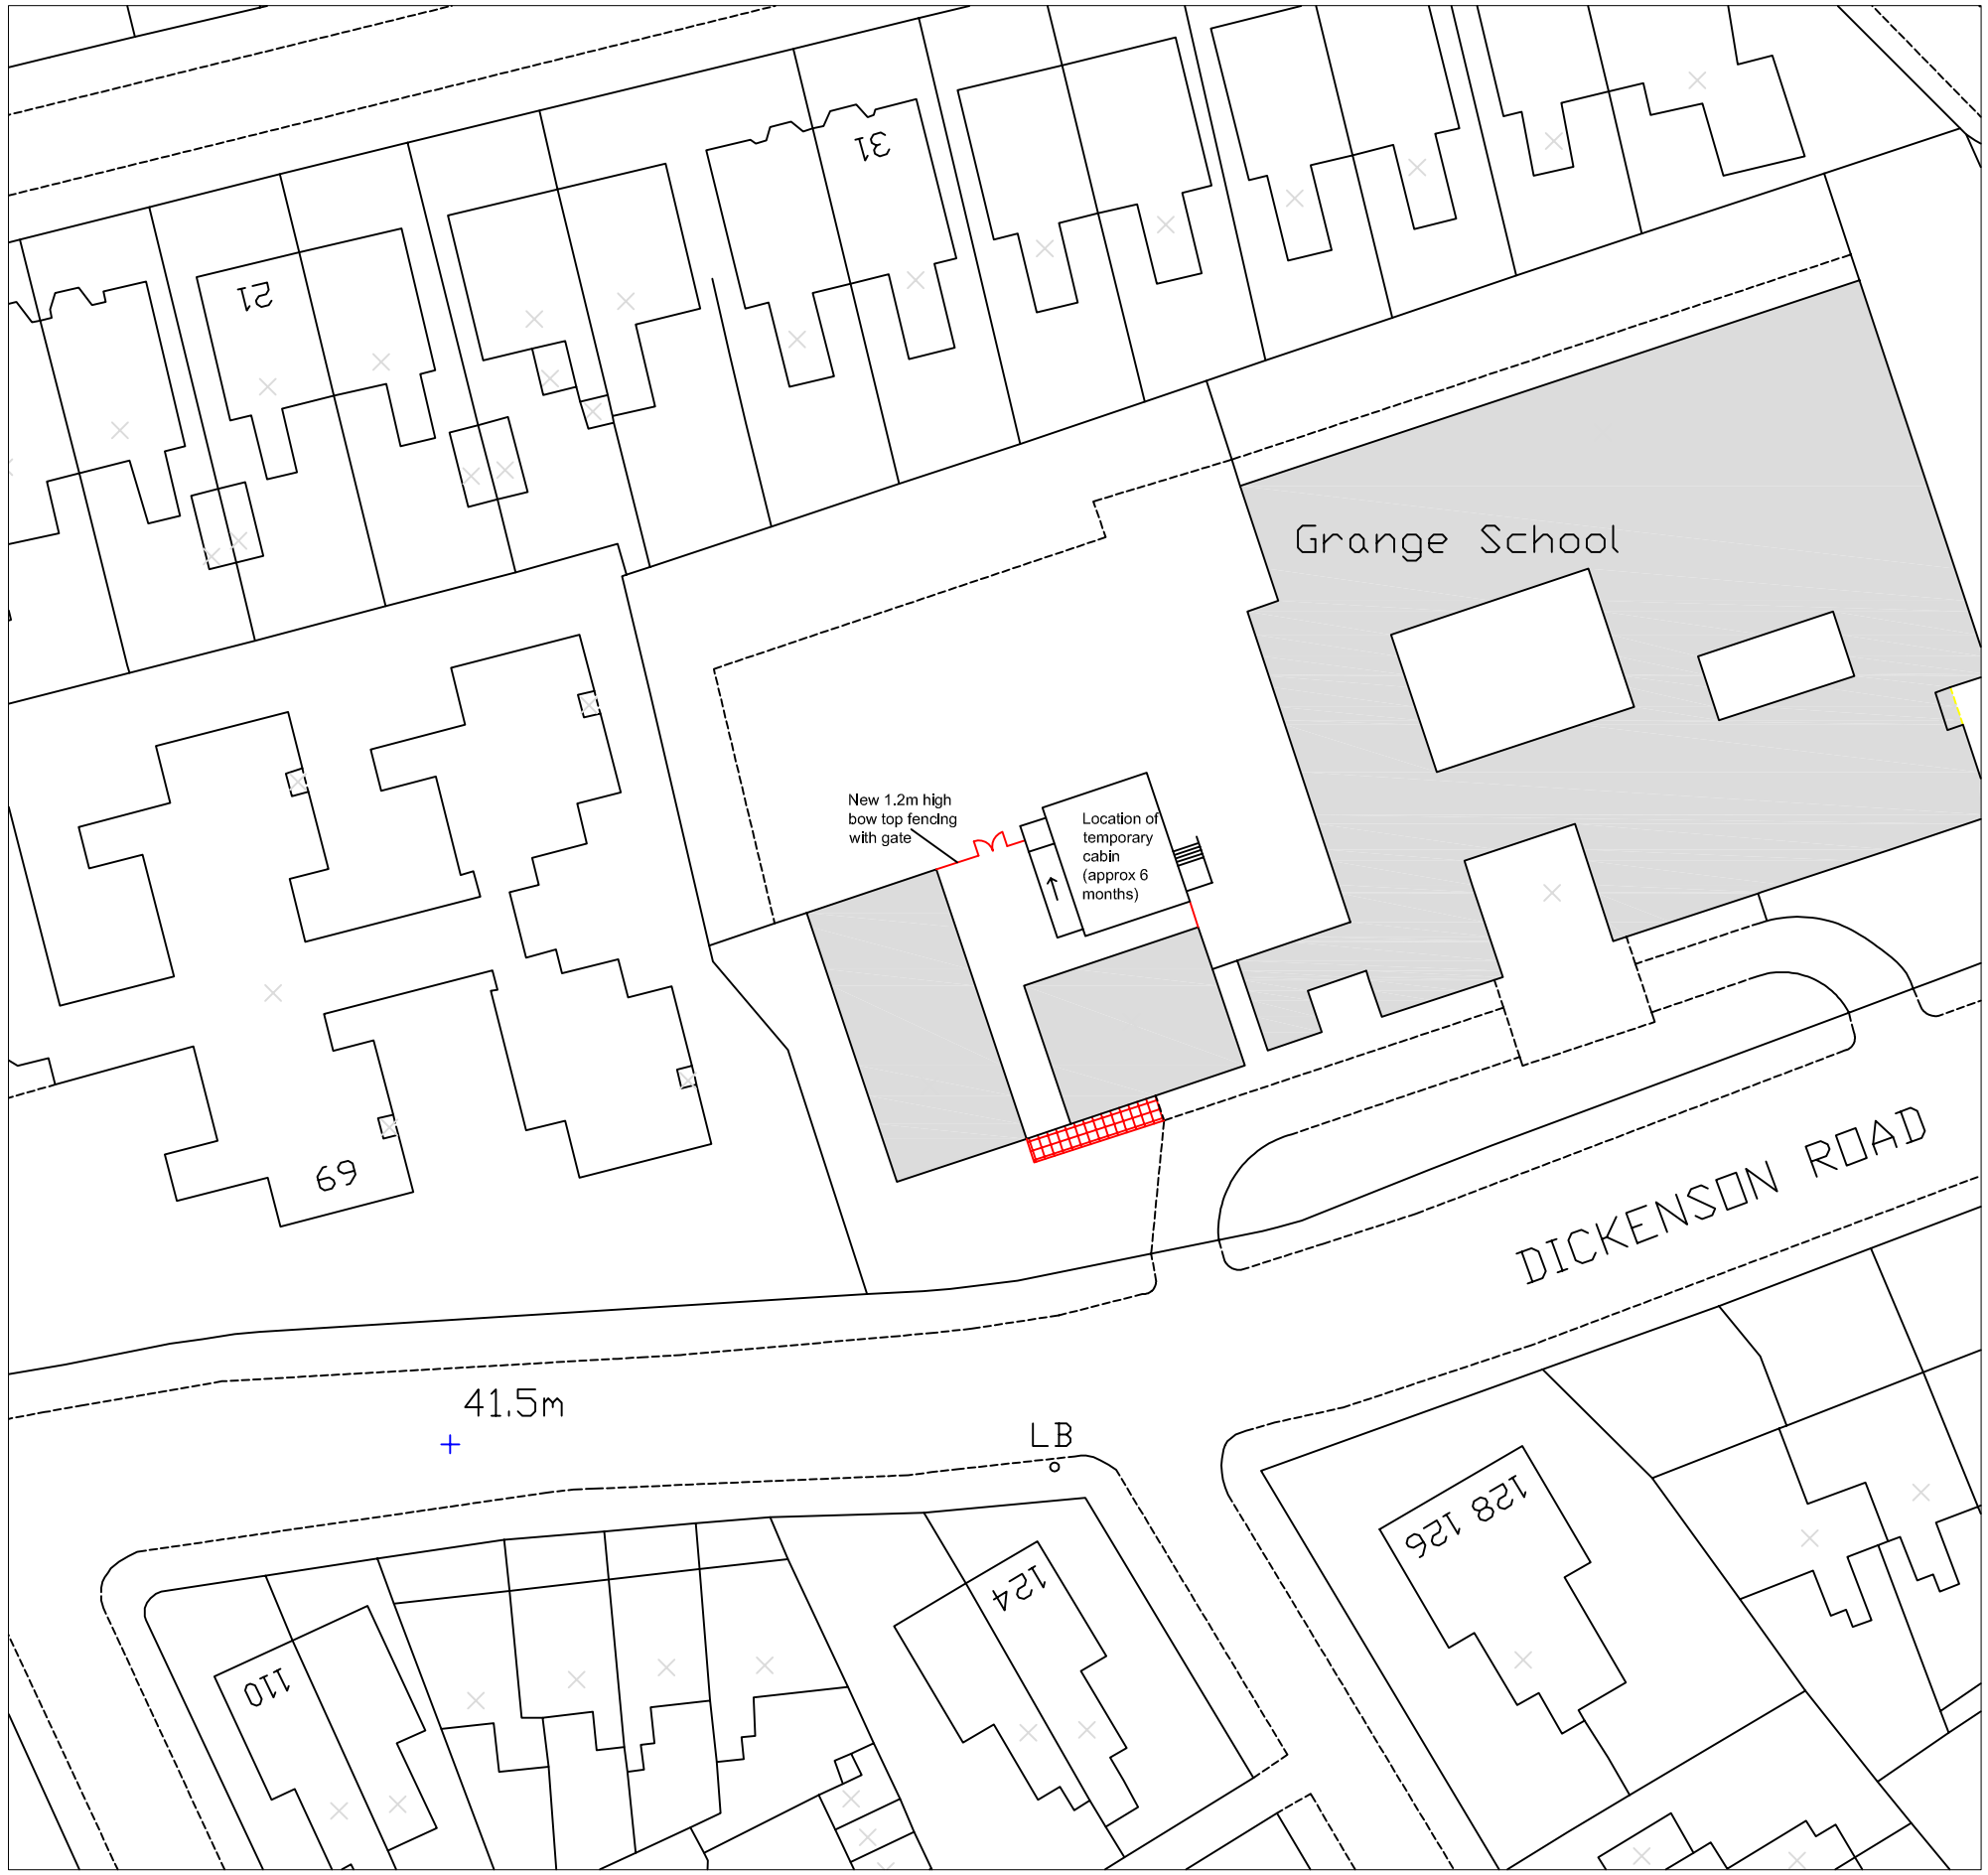


Rev	Description	By	Date
A	Cabin size and location revised	LH	06/01/12

Capital Programme Division
Corporate Technical Services
4th floor , Heron House
47 Lloyd St, Manchester
M2 5LE
Tel: 0161 219 6500
FAX: 0161 219 6501

JOB TITLE	DRAWING TITLE
Virtual Primary School (The Grange)	Cabin Location
JOB NO.	DRAWING NO.
SD39983	04

DATE	SCALE	DRAWN	REVISION
20/12/11	1:500	CLH	A

MANCHESTER CITY COUNCIL