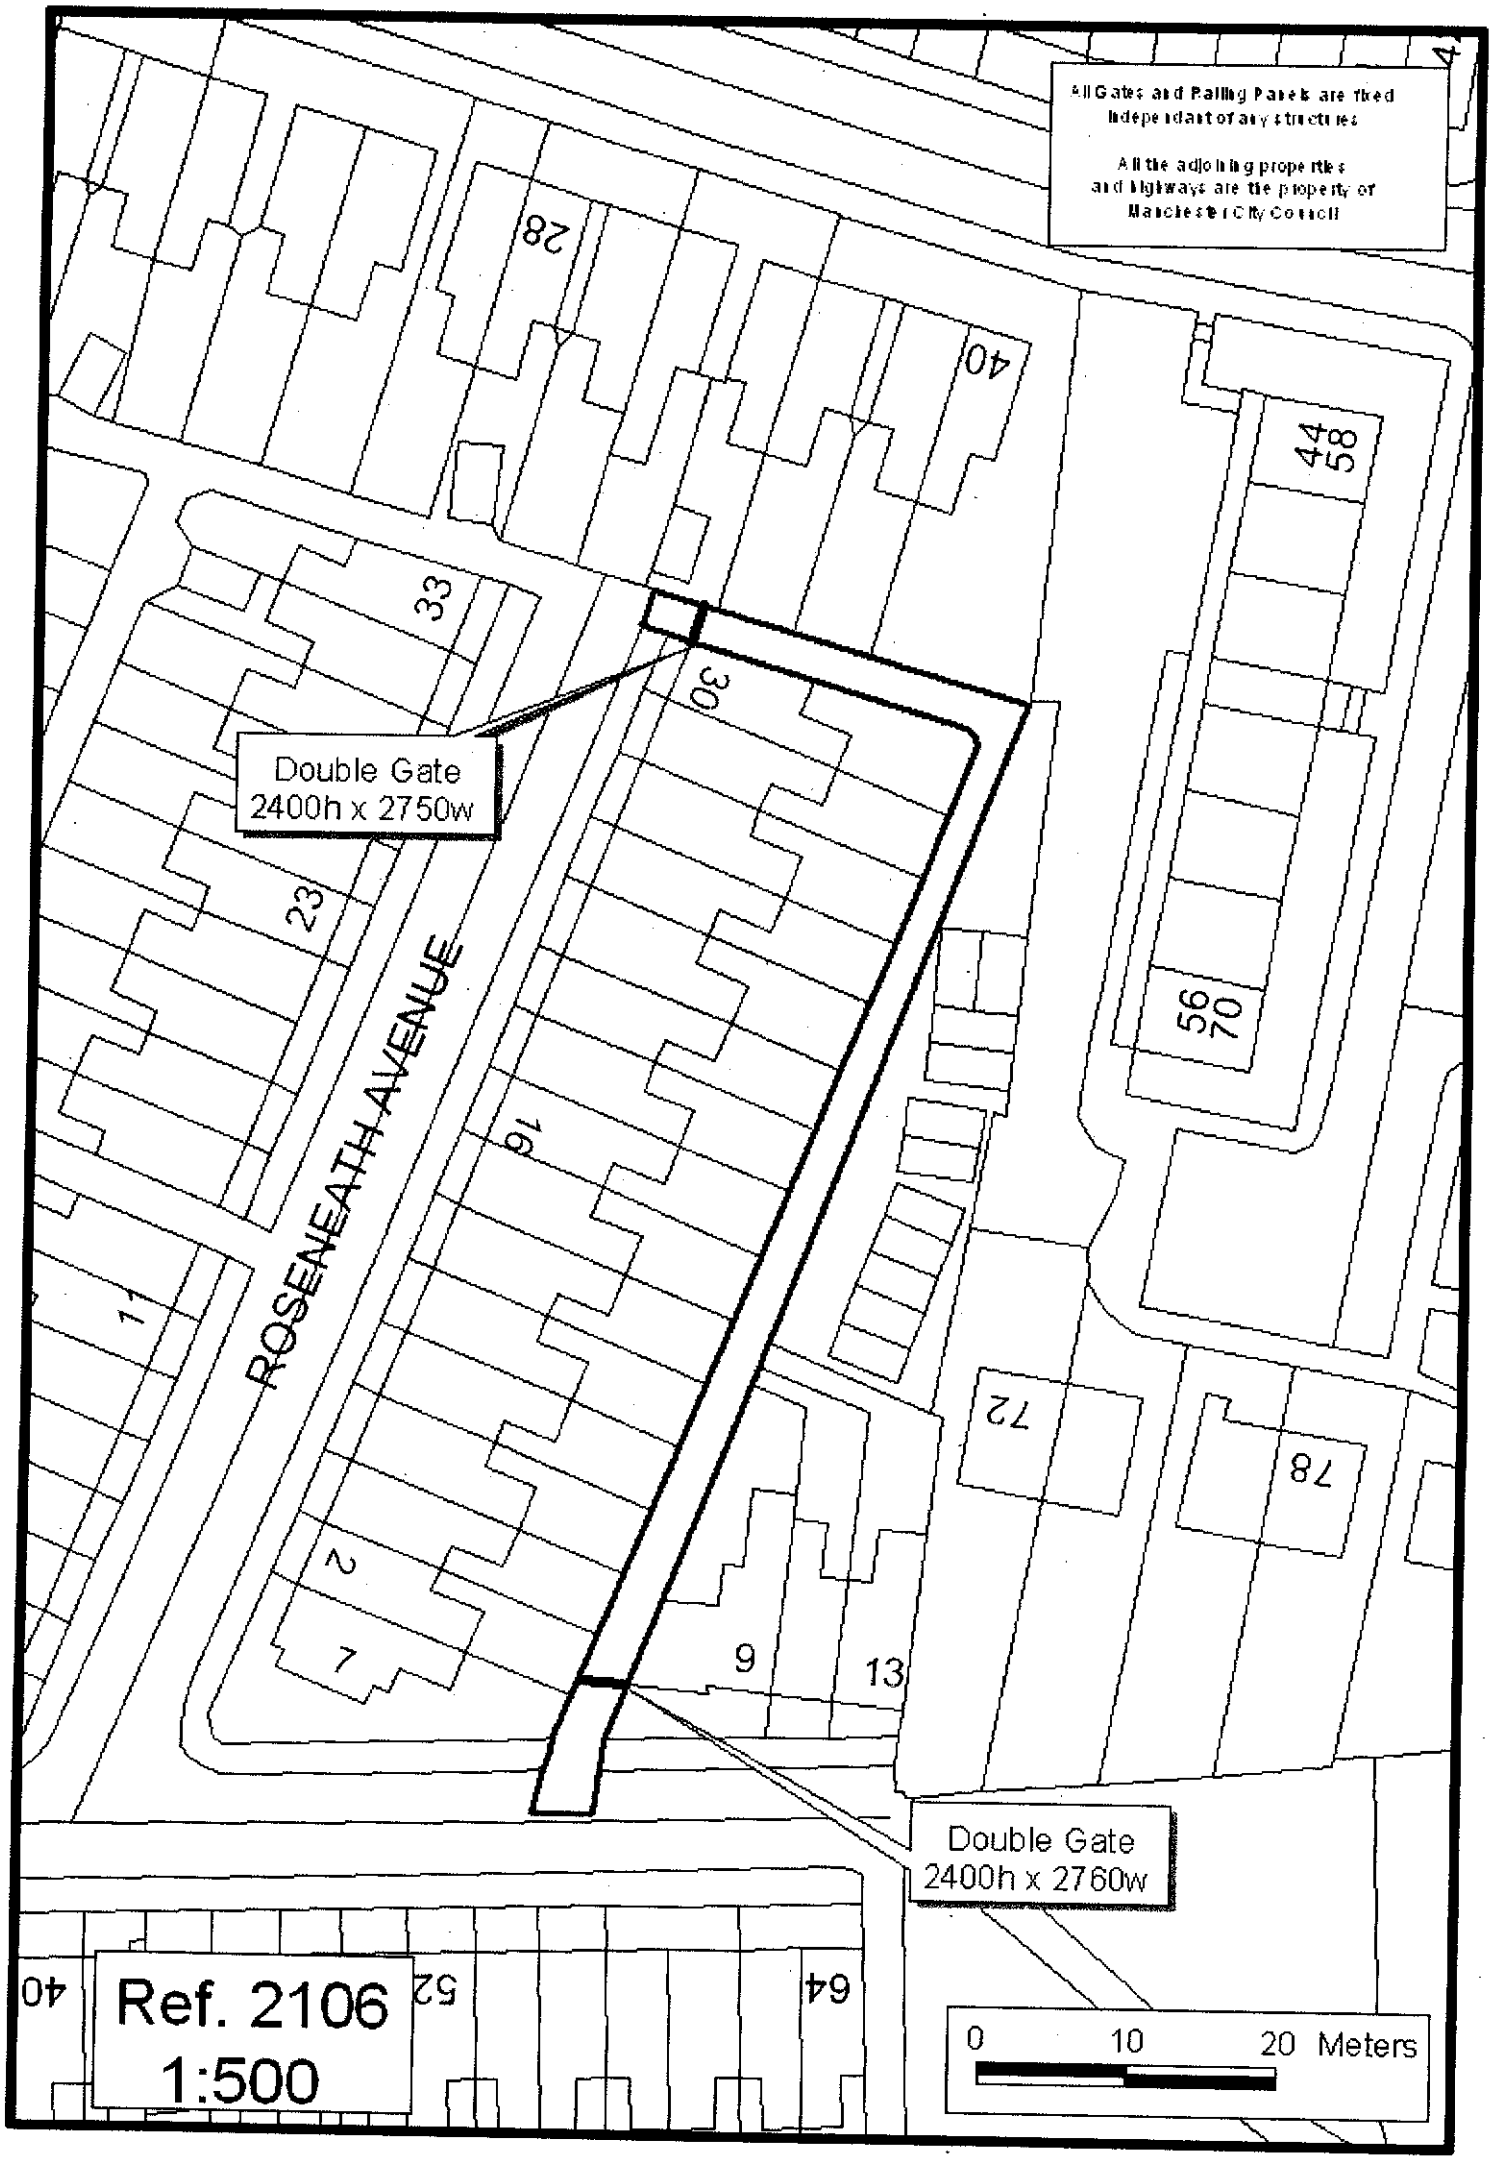
All Gates and Railing Panels are fixed independant of any structures
All the adjoining properties and highways are the property of Manchester City Council
Double Gate
2400h x 2750w
Double Gate
2400h x 2760w
ROSENEATH AVENUE
28
40
44
58
33
30
23
56
70
16
1
72
78
2
7
9
13
40
52
64
Ref. 2106
1:500
0
10
20 Meters

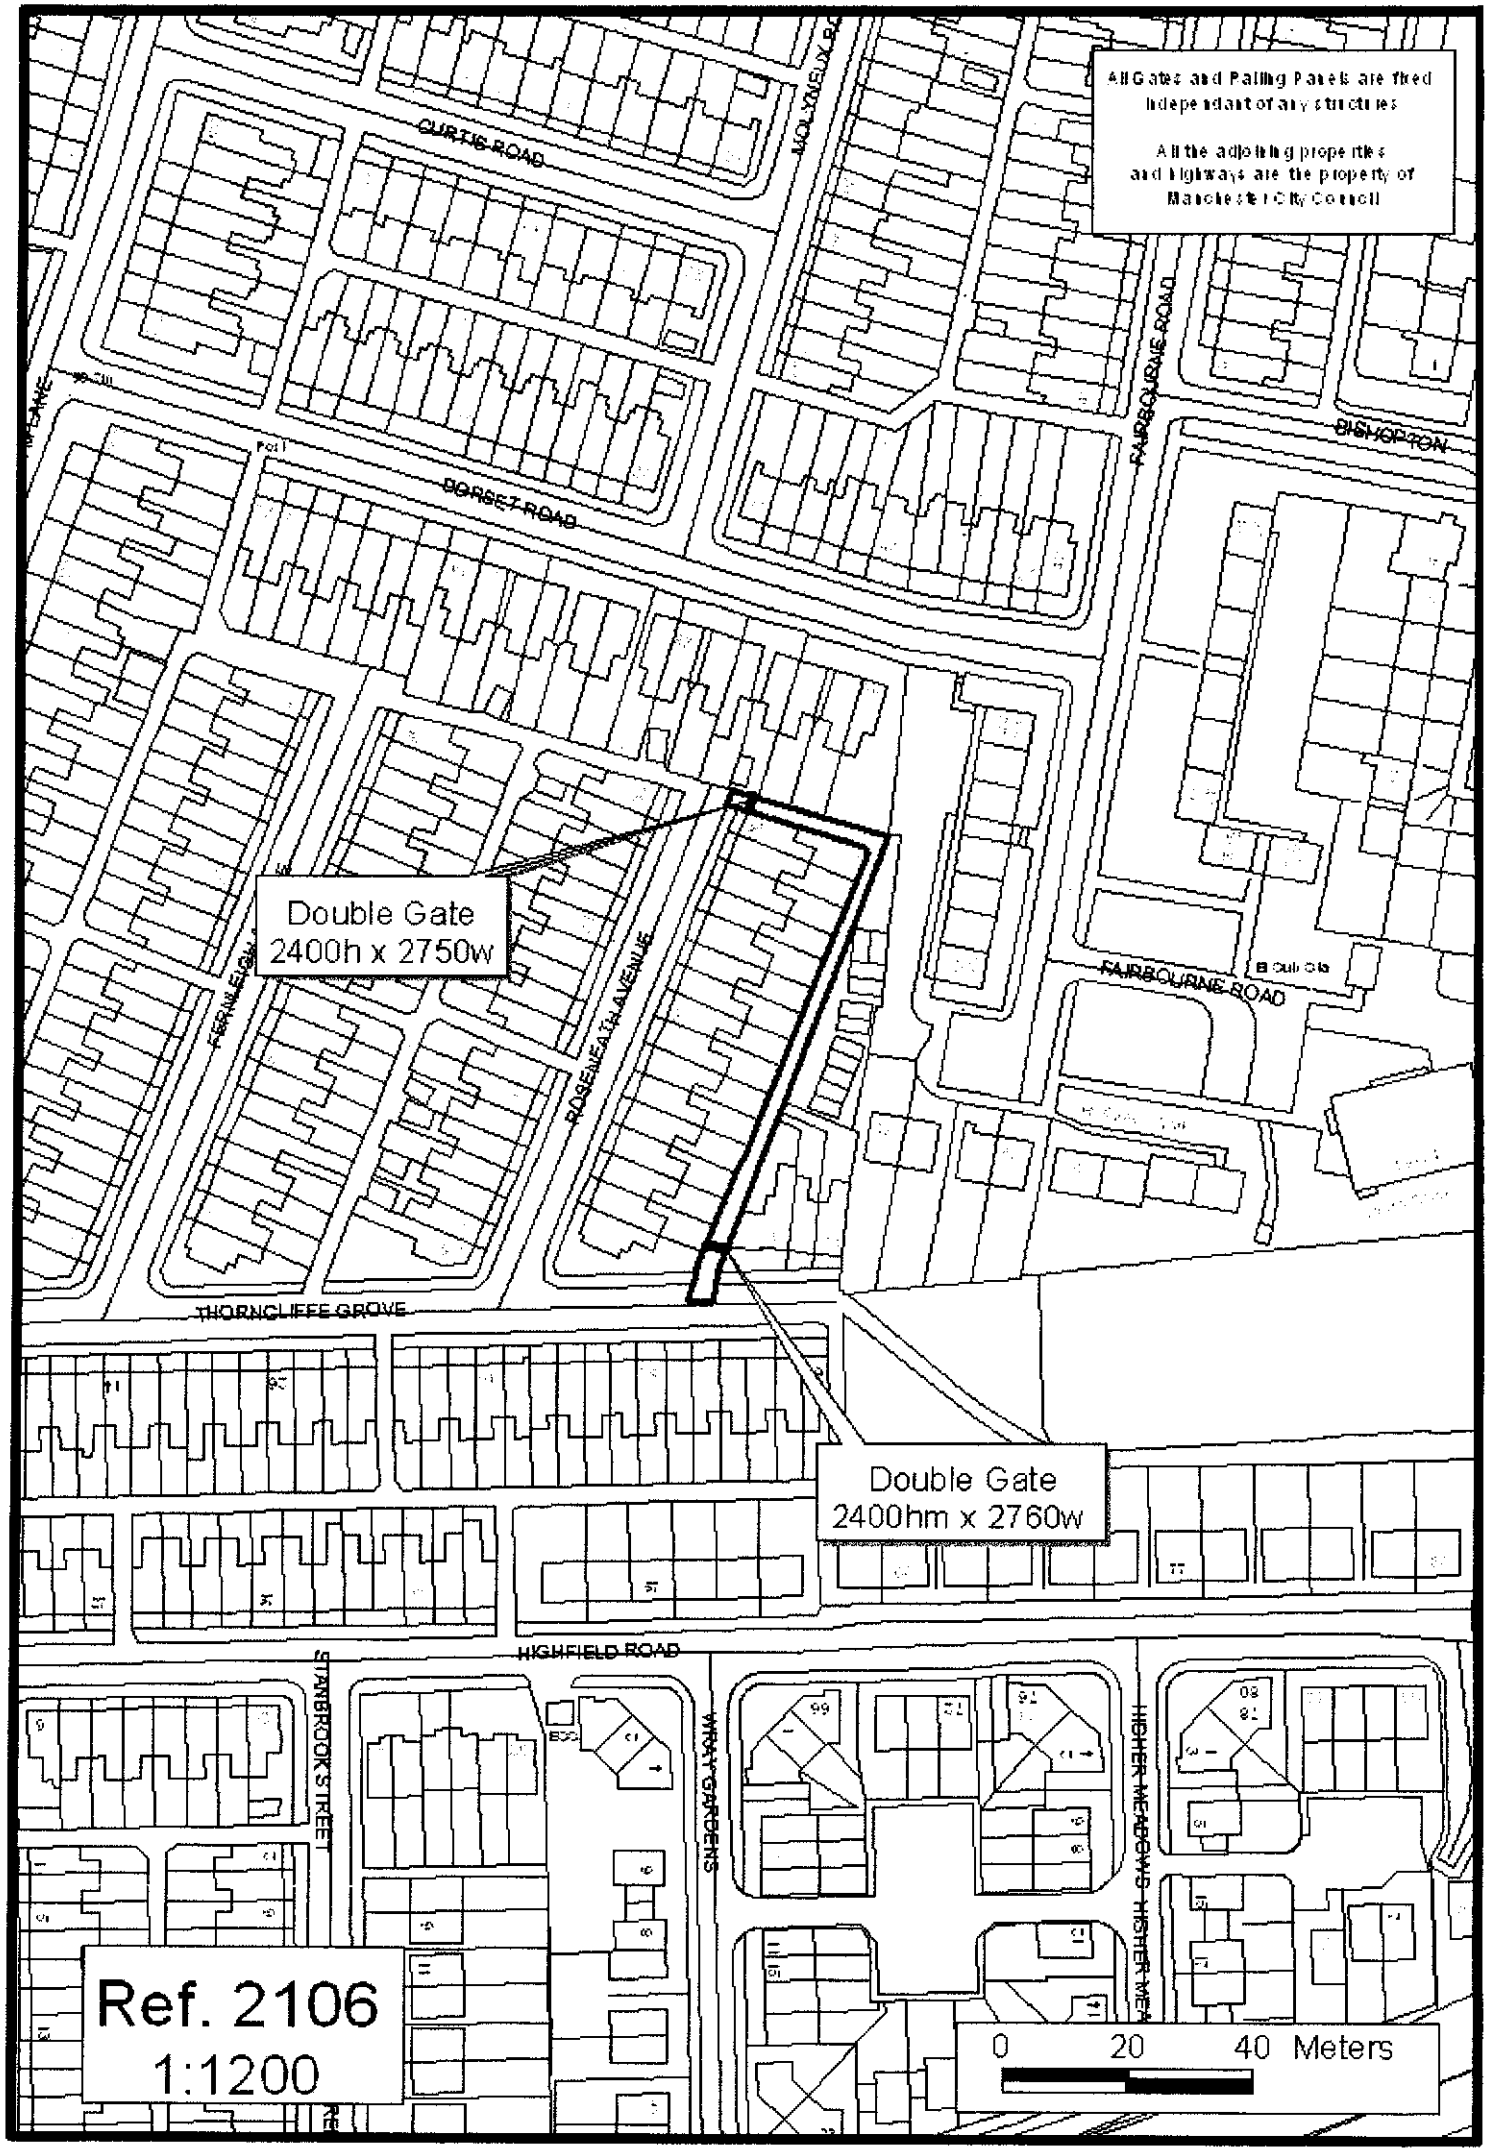
All Gates and Paling Panels are fixed independant of any structures
All the adjoining properties and highways are the property of Manchester City Council
CURTIS ROAD
DORSET ROAD
FAIRBOURNE ROAD
BISHOPTON
Double Gate
2400h x 2750w
ROSEMEATH AVENUE
THORNCLIFFE GROVE
Double Gate
2400hm x 2760w
HIGHFIELD ROAD
STAMBROOK STREET
WRAY GARDENS
HIGHER MEADOWS
Ref. 2106
1:1200
0 20 40 Meters