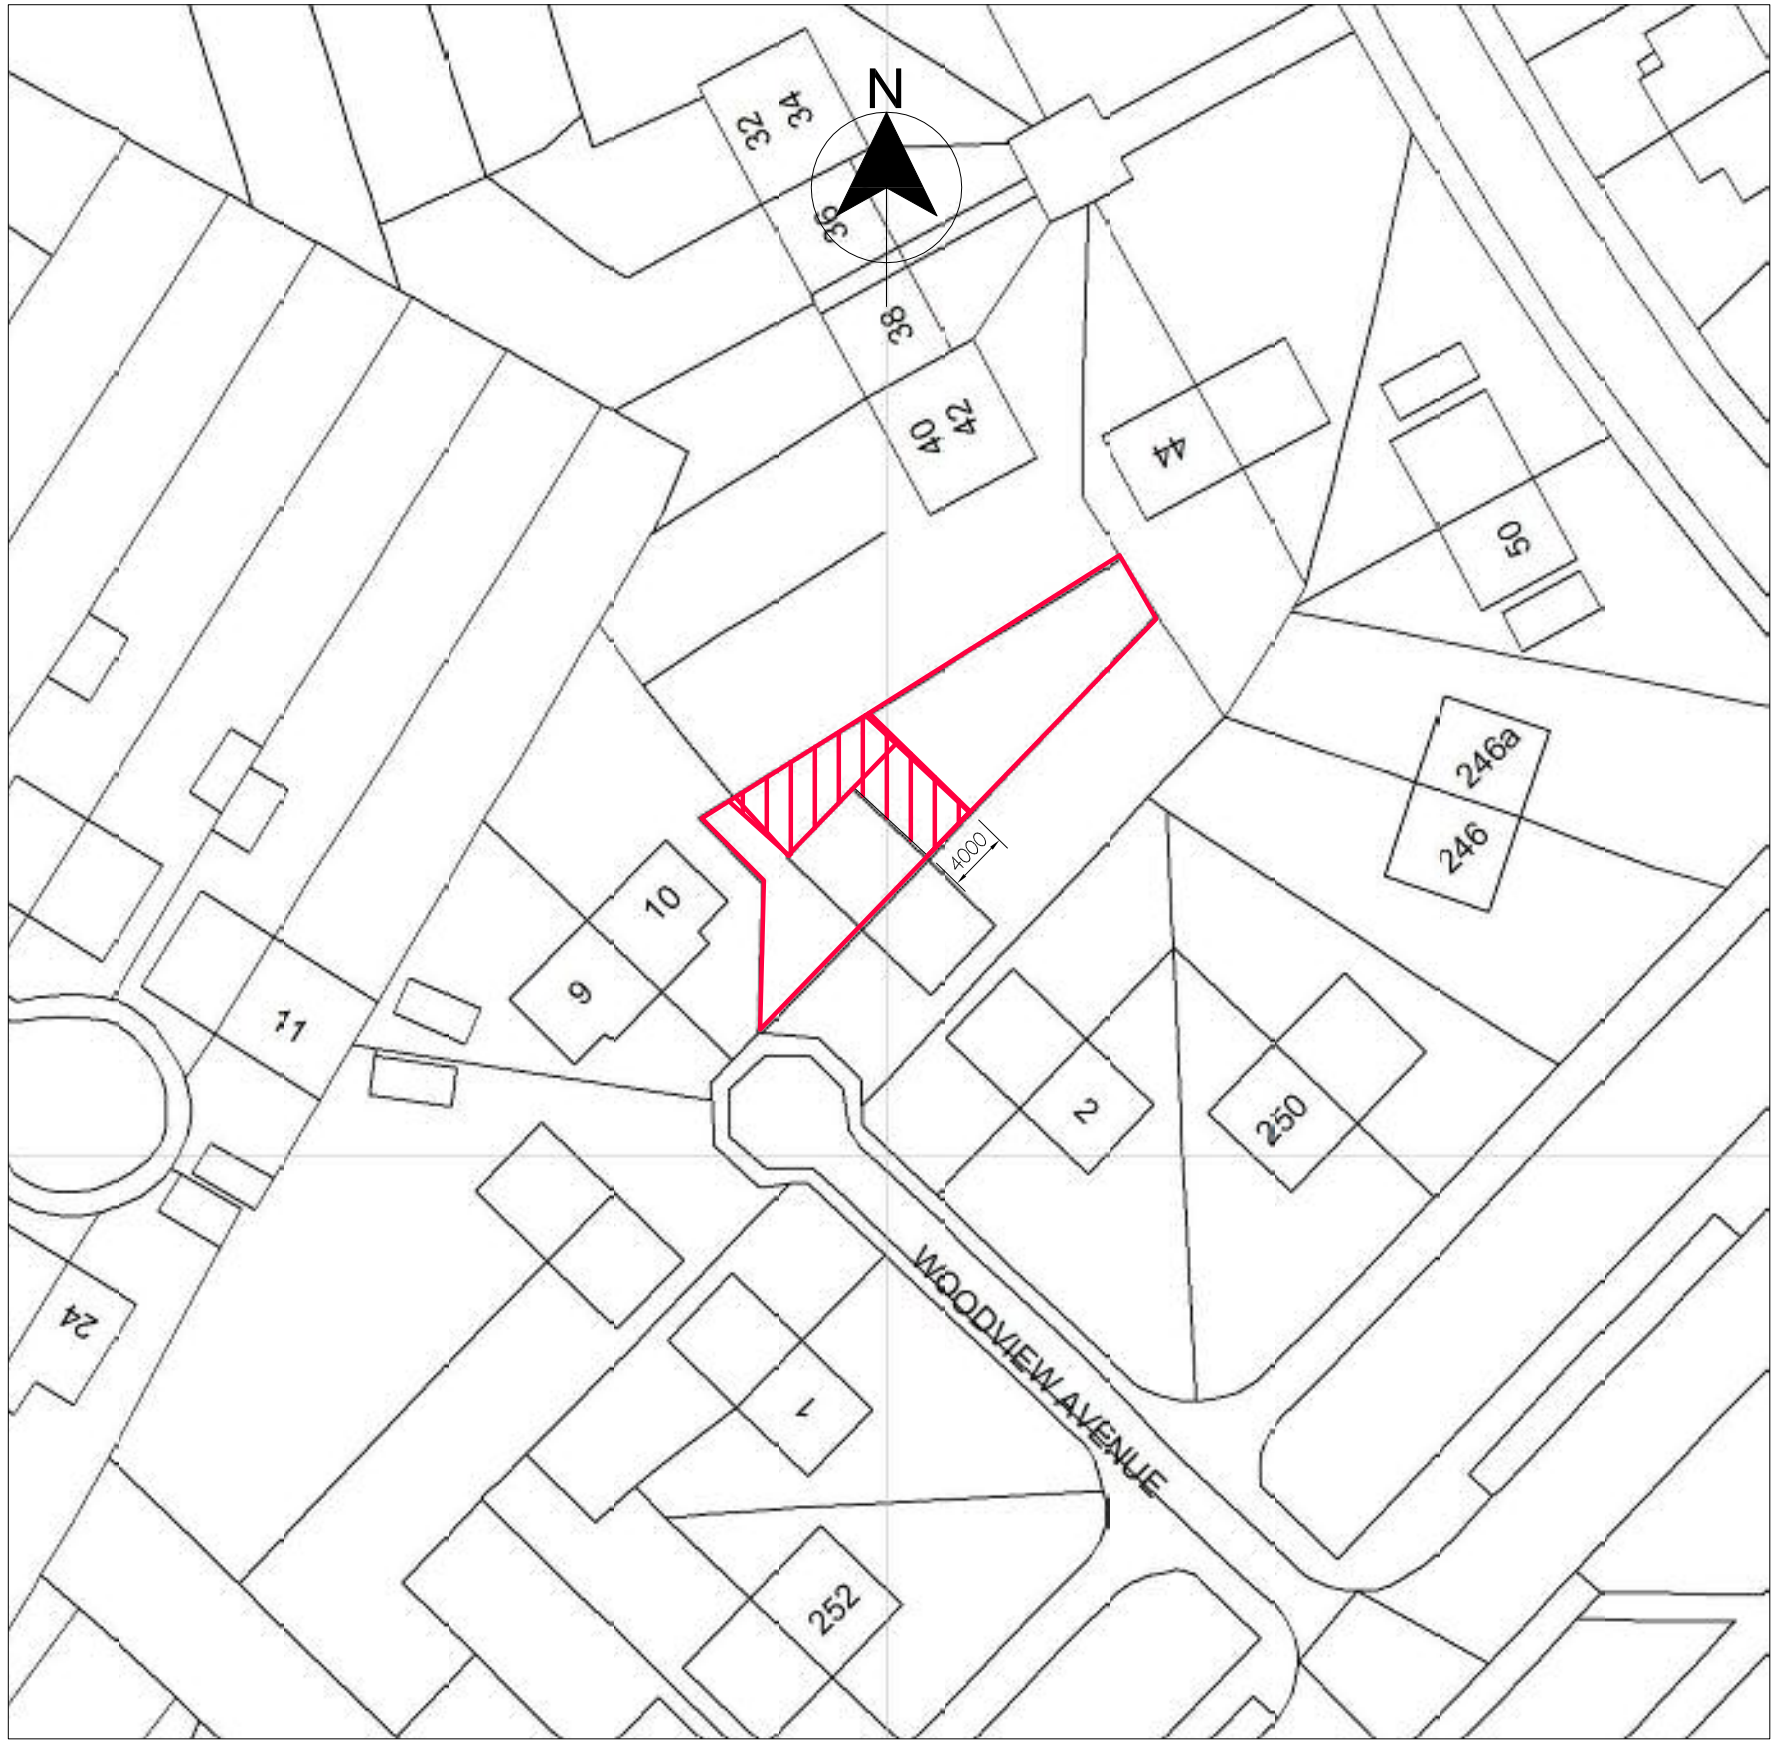

Scale 1:200

0 2 4 6 8 10 12 14 16 18 20

0 5 10 15 20 25 30 35 40 45 50

Scale 1:500

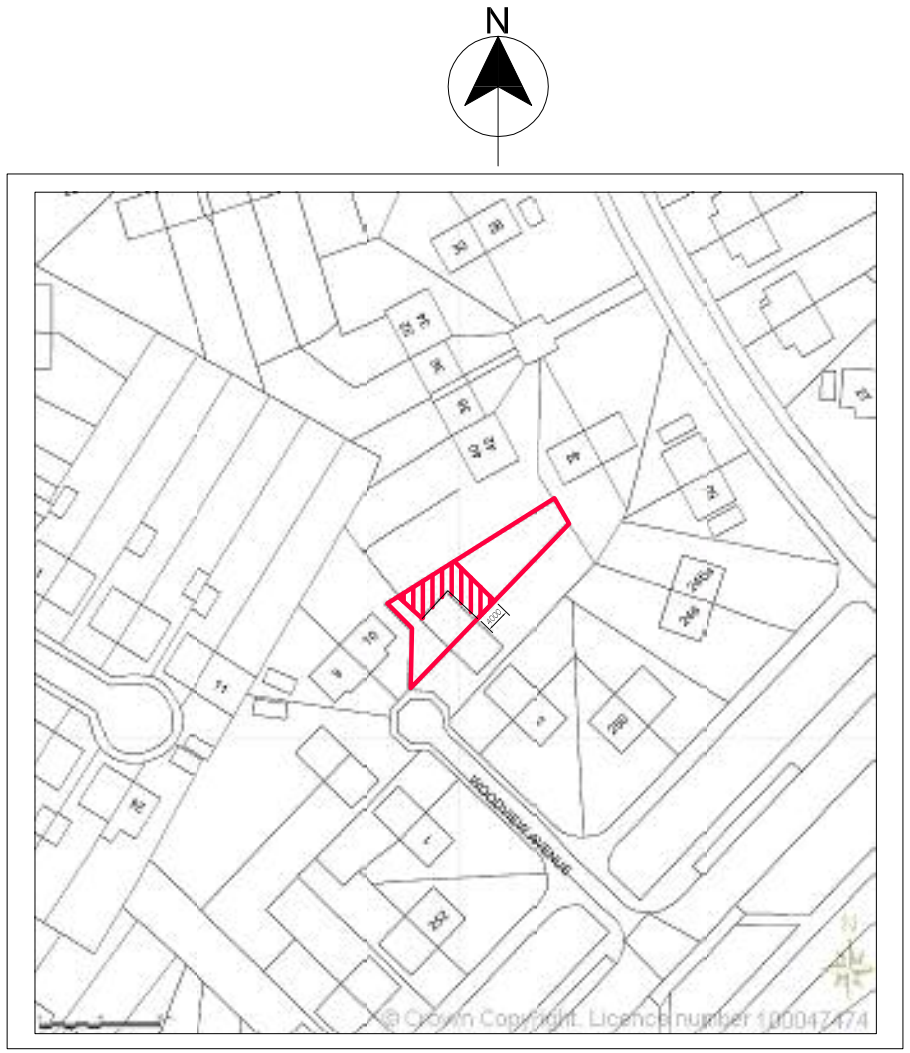

0 10 20 30 40 50 60

Scale 1:1250

A&A
building solutions ltd.

www.aabsl.co.uk email: aabsl@hotmail.co.uk Tel: 07525643043

8 Woodview Avenue Manchester

Two Storey Side and Rear Kitchen Extension

Location Plan

Planning Issue

Drg No.	Rev
AA/P/03	
Scale: As Shown	Date: May' 2012