
Front Elevation
6 Elsdon Road, Longsight, Manchester, M13 0TG

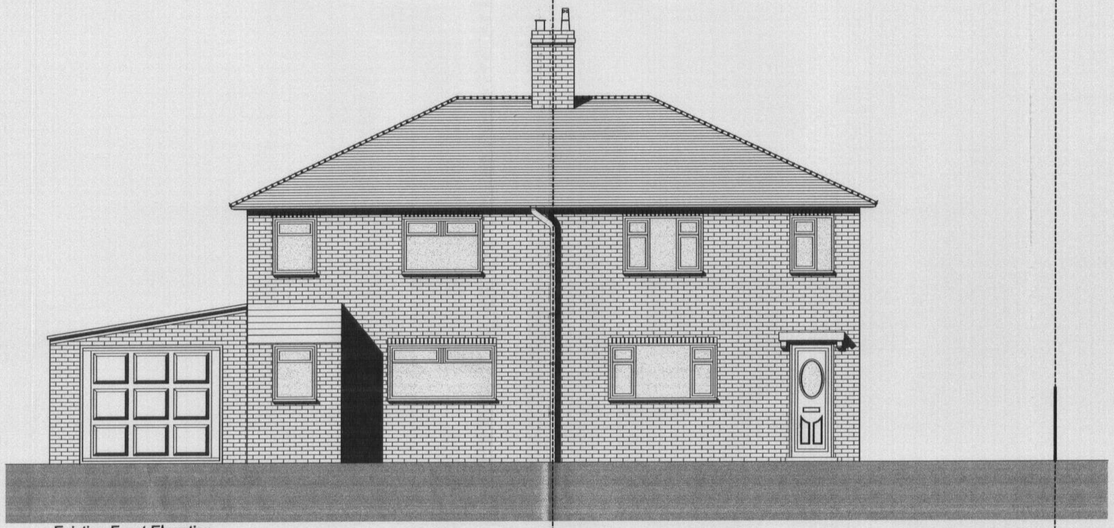


Existing Front Elevation
Scale 1:50




Site Plan
Scale 1:500

Rear Elevation
6 Elsdon Road, Longsight, Manchester, M13 0TG

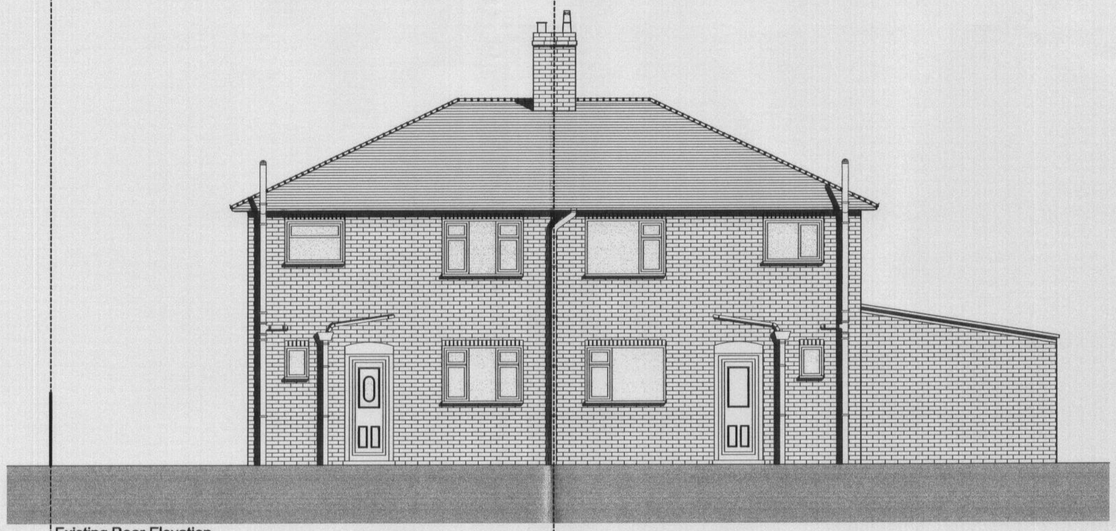

Existing Rear Elevation
Scale 1:50

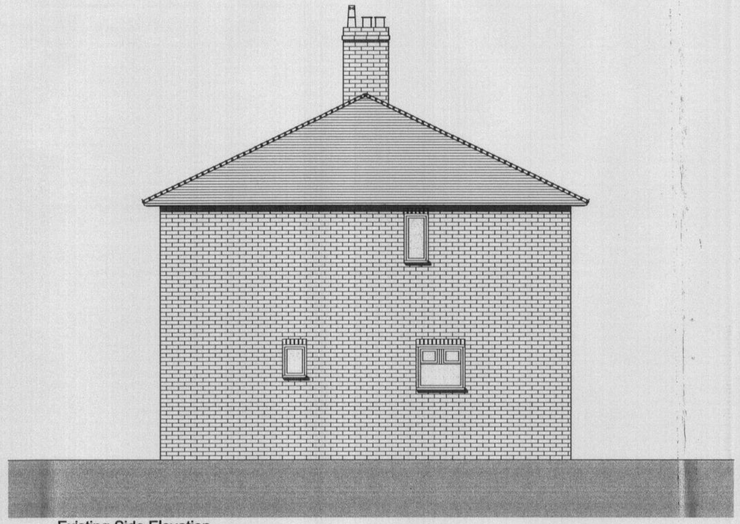

Existing Side Elevation
Scale 1:50

client	**Mr. Mohammed Naser**
project	**6 Elsdon Road** **Longsight, Manchester M13 0TS**
drawing	**General Arrangement** **Existing Elevations**
	plot date: **08/03/08**
project number: . .	scale: **1:50 @ A1**
drawing number: **GA003**	rev: **-** issue status: **PLANNING**

This drawing is to be read in conjunction with all related drawings. Do not scale from this drawing. All

PLANNING
ACK'D
REC'D 31 MAR 2008
M
M
M
COMMENTS